# IDEA PUBLIC SCHOOLS

## IDEA DONNA - 2026 FBE IMPROVEMENTS



### IDEA Public Schools Board of Directors 2026

| | |
|---|---|
| Ed Rivera | Chair |
| Erich Holmsten | Vice Chair |
| Lilya Matos | Treasurer |
| Naj Atkinson | Secretary |
| Theresa Barrera-Shaw | Member |
| Dr. Nanette Cocero | Member |
| David Dunn | Member |
| Stacy Eng | Member |
| Ryan Green | Member |
| Gary Lindgren | Member |

### Rio Grande Valley Regional Board 2026

| | |
|---|---|
| Maria Antonia Chapa | Member |
| Marissa Emma Falcon | Member |
| Cerise R. de Garduno | Member |
| Zulieda Lopez-Habbouche | Member |
| Alyssa L. Romero | Board Chair |
| CJ Sanchez | Member |
| Dr. Marcos Silva | Member |
| Jesus (Jesse) Zepeda | Member |

### D R A W I N G  I N D E X


| | | | |
|---|---|---|---|
| COVER | COVER SHEET | A2.00 | OVERALL SITE PLAN |
| A1.01 | SITE PLAN; KEYED NOTES | A2.01 | BUILDING A 1ST FLOOR INTERIOR PAINT SCHEME ELEVATIONS |
| A1.02 | SITE DETAILS | A2.02 | BUILDING A 2ND FLOOR INTERIOR PAINT SCHEME ELEVATIONS |
| A1.03 | SITE DETAILS | A2.03 | BUILDING B INTERIOR PAINT SCHEME ELEVATIONS |
| | | A2.04 | BUILDINGS C AND D INTERIOR PAINT SCHEME ELEVATIONS |
| | | A2.05 | BUILDINGS E AND G INTERIOR PAINT SCHEME ELEVATIONS |
| | | A2.06 | BUILDING F INTERIOR PAINT SCHEME ELEVATIONS |



ARCHITECTS

GOMEZ MENDEZ SAENZ, INC.

1150 PAREDES LINE RD. BROWNSVILLE, TX. 78521

PH. (956) 546-0110 FAX. (956) 546-0196


| No. | REVISIONS | BY |
|---|---|---|
| | | |
| | | |
| | | |
| | | |
| | | |
| | | |
| | | |


GMS ARCHITECTS

1150 Paredes Line Rd.
Brownsville TX 78526
(956) 546-0110
fax (956) 546-0196

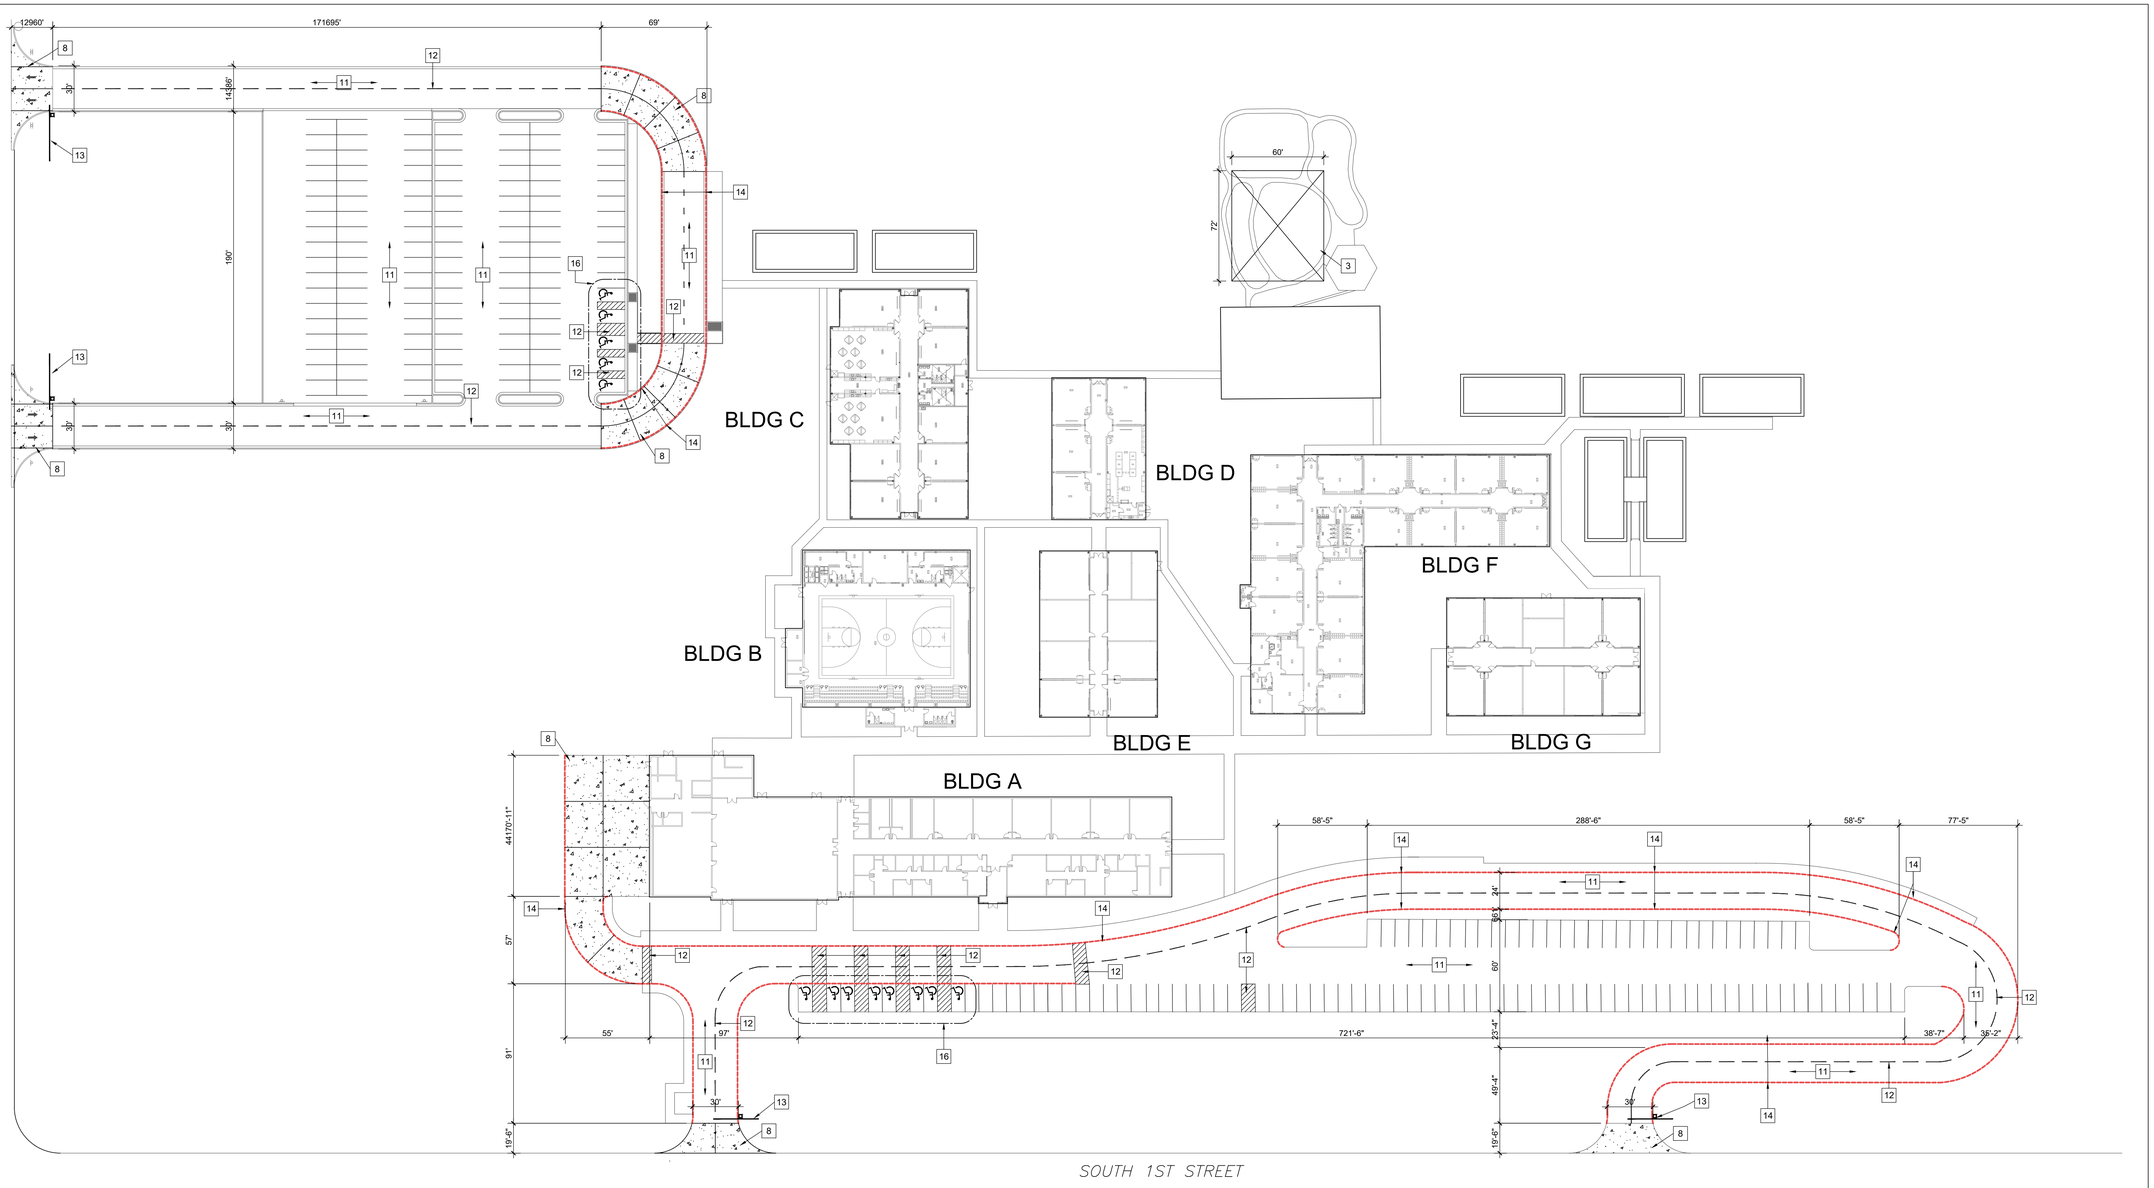

IDEA 2026 FBE IMPROVEMENTS
DISTRICT WIDE - TEXAS

IDEA Public Schools

REGISTERED ARCHITECT RYAN G. GOMEZ 23625 STATE OF TEXAS 10/23/26


© Copyright 2026
Gomez Mendez Saenz Inc.
Architects-Planners
Interior Designers


Date: October, 2026
Scale: As Noted
Project Architect: Ryan G. Gomez
Drawn By: J.G. Alvarado
Job No.: 2026 IDEA FBE
Sheet: COVER




01 SITEPLAN W/ IMPROVEMENTS
SCALE: 1" = 40'-0"

## SITE PLAN KEY NOTES:

1. RUBBER PLAYGROUND SURFACE WITH CURBING AS SPECIFIED; REFER TO A1.03
2. PLAYGROUND STRUCTURE AS SPECIFIED; REFER TO A1.03
3. FABRIC SHADE COVER, REFER TO A1.03
4. REMOVE AND REPLACE EXP. JOINT SEALANT AT SIDEWALKS; REFER TO A1.02
5. REGRADE FOR POSITIVE DRAINAGE AT PAVING DISCHARGE, AS NOTED
6. CONCRETE DUMPSTER PAD WITH ENCLOSURE; REFER TO A1.03
7. REMOVE AND REPLACE CONCRETE SIDEWALK EXPANSION JOINT SEALANT REFER TO A1.02
8. REMOVE AND REPLACE EXP. JOINT SEALANT CONCRETE PAVING; REFER TO A1.02
9. SAWCUT AND REPAIR ASPHALT PAVING; REFER TO A1.02
10. ACCESSIBLE CURB RAMPS. REFER TO A1.02
11. APPLY SEAL COATING OVER EXISTING ASPHALT PAVING.
12. AFTER COMPLETION OF SEAL COATING, CONTRACTOR SHALL REINSTALL ROAD HUMPS, RE-STRIPE AND RE-MARK ALL PAVING MARKINGS TO MATCH EXISTING CONDITIONS EXACTLY, INCLUDING LOCATION, DIMENSION, COLOR, SYMBOLS, AND TEXT
13. REMOVE AND REPLACE 30'-0" WIDE SLIDING GATE AND OPERATOR. REFER TO A1.02
14. FIRE LANE STRIPING TO BE PAINTED ON EXISTING CURBING
15. REMOVE AND REPLACE CONCRETE SIDEWALK; REFER TO A1.02
16. ACCESSIBLE PARKING SPACES. REFER TO A1.02
17. RELOCATE PICNIC TABLE TO ALLOW FOR SIDEWALK INSTALLATION
18. DEMOLISH PLAYGROUND AND ENCLOSURE. REGRADE AREA TO RECEIVE NEW EQUIPMENT.

DONNA

| No. | REVISIONS | BY |
|---|---|---|
| | | |

GMS ARCHITECTS
1150 Paredes Line Rd.
Brownsville TX 78526
(956) 546-0110
fax (956) 546-0196

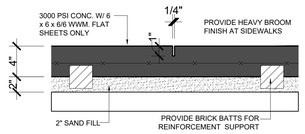
# IDEA 2026 FBE IMPROVEMENTS
## DISTRICT WIDE - TEXAS

IDEA Public Schools

REGISTERED ARCHITECT ROAN GOMEZ 23670 STATE OF TEXAS


© Copyright 2026
Gomez Mendez Saenz Inc.
Architects-Planners
Interior Designers

| | |
|---|---|
| Date: | October, 2026 |
| Scale: | As Noted |
| Project Architect: | Roan G. Gomez |
| Drawn By: | J.G. Alvarado |
| Job No. | 2026 IDEA FBE |
| Sheet: | A1.01 |





## 01 SIDEWALK CONTROL JT.

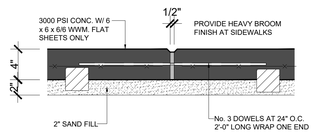SCALE: 1-1/2"=1'-0"





## 02 SIDEWALK EXP. JT. DETAIL

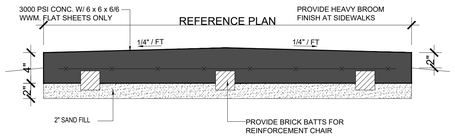SCALE: 1-1/2"=1'-0"





## 03 SIDEWALK DETAIL

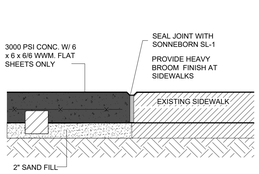SCALE: 1-1/2" = 1'-0"




## 04 SIDEWALK DETAIL

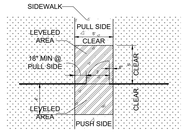
SCALE: 1-1/2" = 1'-0"




NO RAMPS, POWER POSTS FIRE HYDRANTS ETC. SHALL ENCROACH INTO LEVELED AREA REQUIREMENTS


## 05 FENCE CLEARANCE

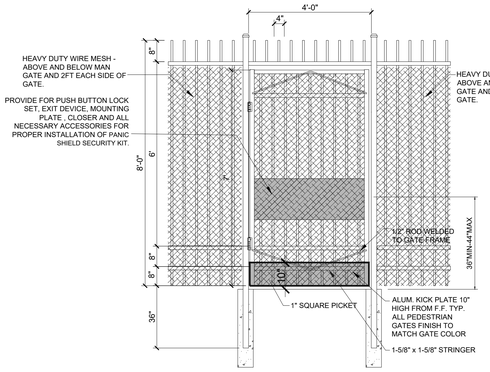NOT TO SCALE





## 06 GATE ELEVATION

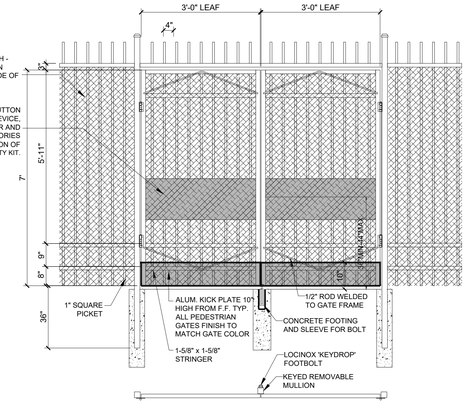SCALE: 1/2"=1'-0"
NOTE: PROVIDE ALL NECCESSARY ACCESORIES FOR PROPER GATE INSTALLATION OF ALL GATE HARDWARE AND PLATES





## 07 GATE ELEVATION

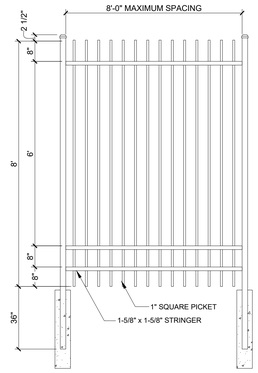SCALE: 1/2"=1'-0"
NOTE: PROVIDE ALL NECCESSARY ACCESORIES FOR PROPER GATE INSTALLATION OF ALL GATE HARDWARE AND PLATES





## 08 FENCE ELEVATION

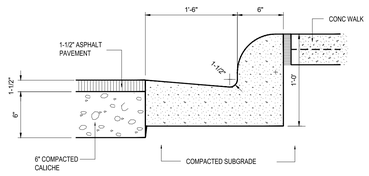SCALE: 1/2"=1'-0"





## 09 CURB & GUTTER DETAIL

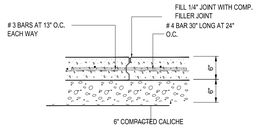SCALE 1 1/2" = 1'-0"





## 10 CONC. PAVING CONST. JOINT

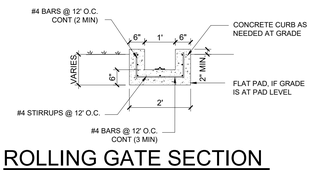SCALE 3/4" = 1'-0"




## 12 ROLLING GATE SECTION

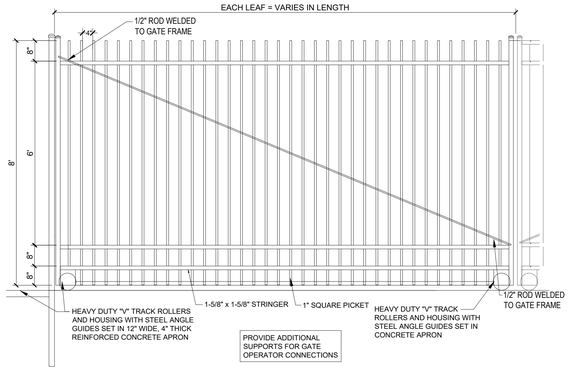SCALE: 1/2"=1'-0"





## 14 SLIDING GATE ELEVATION

SCALE: NTS


NOTES:
1. INSTALLATION TO BE COMPLETED IN ACCORDANCE WITH MANUFACTURER'S SPECIFICATIONS.

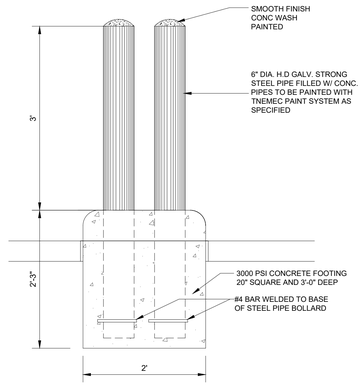2. ALL DIMENSIONS ARE CONSIDERED TRUE AND REFLECT MANUFACTURER'S SPECIFICATIONS.





## 15 PIPE BOLLARD DETAIL

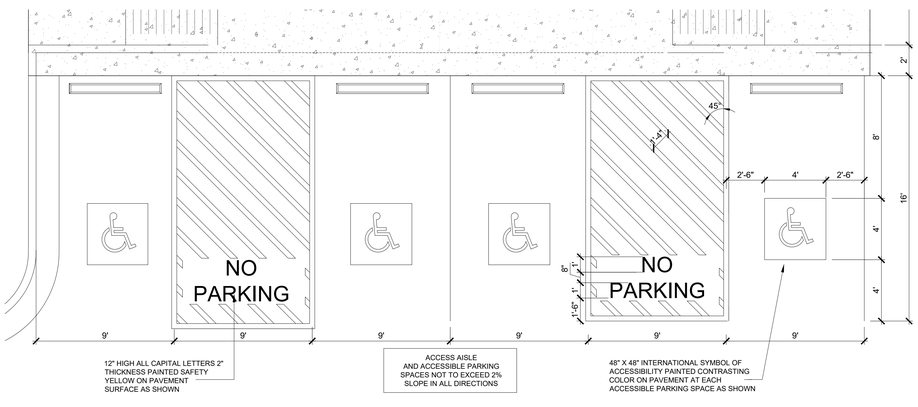SCALE : 1"=1'-0"
PROVIDE (2) TWO BOLLARDS AT SLIDING ENTRANCE GATE PEDESTAL CONTROLLER




## 15 HANDICAP SPACE STRIPING PLAN

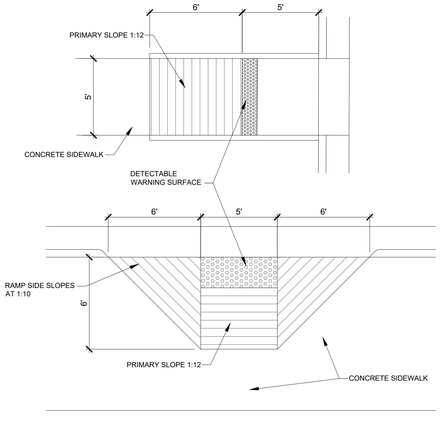SCALE : 1"=1'-0"




## 15 HANDICAP RAMP DETAILS

SCALE : 1"=1'-0"

| No. | REVISIONS | BY |
|---|---|---|
| | | |
| | | |
| | | |
| | | |
| | | |
| | | |

GMS ARCHITECTS
1150 Paredes Line Rd.
Brownsville TX 78526
(956) 546-0110
fax (956) 546-0196

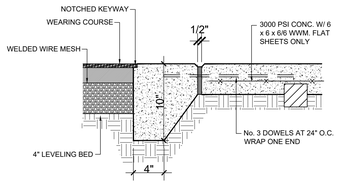
# IDEA 2026 FBE IMPROVEMENTS DISTRICT WIDE - TEXAS

IDEA Public Schools

REGISTERED ARCHITECT
ROAN GABRIEL GOMEZ
#23824
STATE OF TEXAS
2026


© Copyright 2026
Gomez Mendez Saenz Inc.
Architects-Planners
Interior Designers

Date: October, 2026
Scale: As Noted
Project Architect: Roan G. Gomez
Drawn By: J.G. Alvarado
Job No. 2026 IDEA FBE
Sheet: A1.02





## 01 PLAYGROUND CURB DETAIL

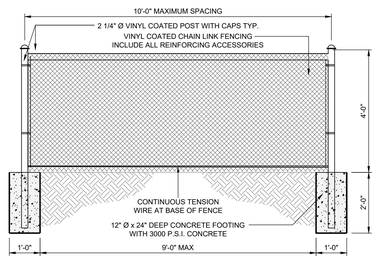SCALE: 1-1/2"=1'-0"





## 02 PLAYGROUND FENCE DTL

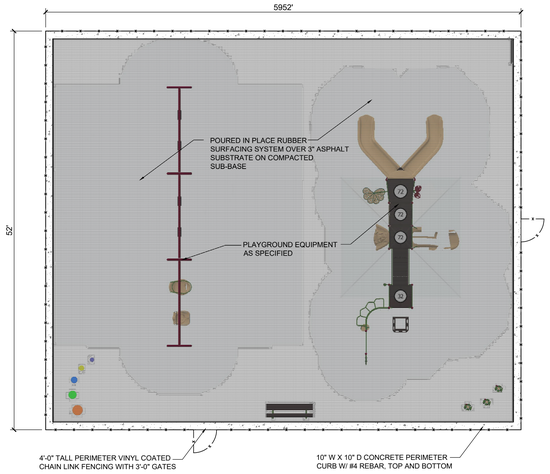SCALE: 1/2"=1'-0"





## 03 PLAYGROUND EQUIPMENT LAYOUT

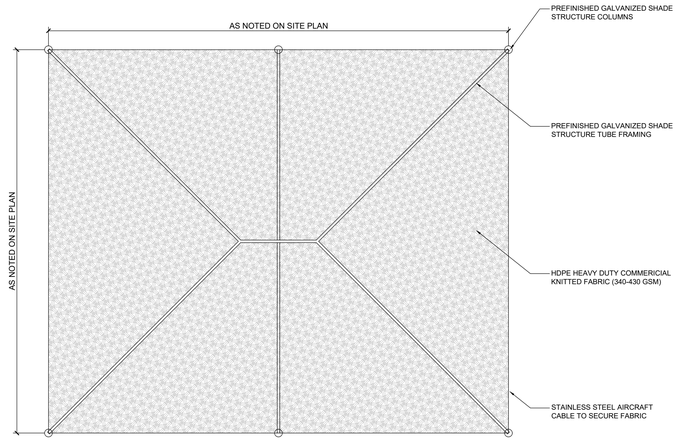SCALE: 1/8"=1'-0"





## 04 SHADE STRUCTURE LAYOUT

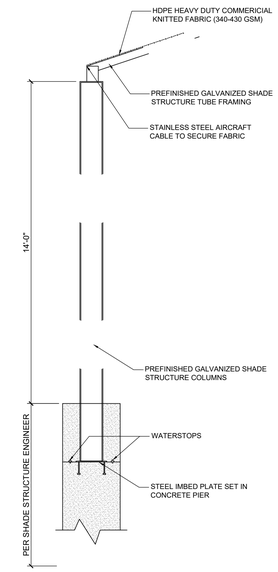SCALE: 1/8"=1'-0"





## 05 SHADE STRUCTURE SECTION

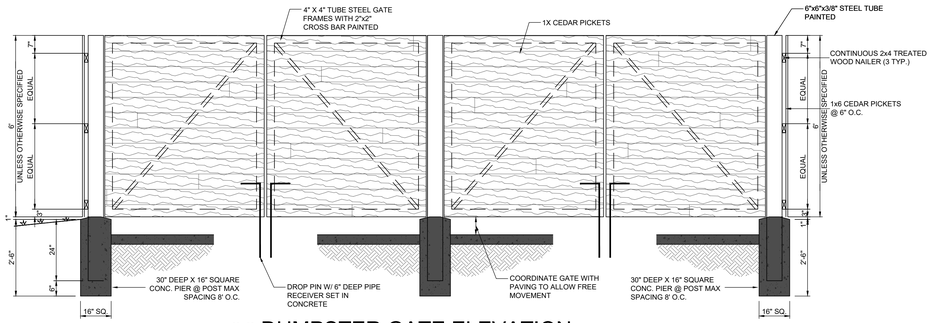SCALE: 1/8"=1'-0"




## 06 DUMPSTER GATE ELEVATION

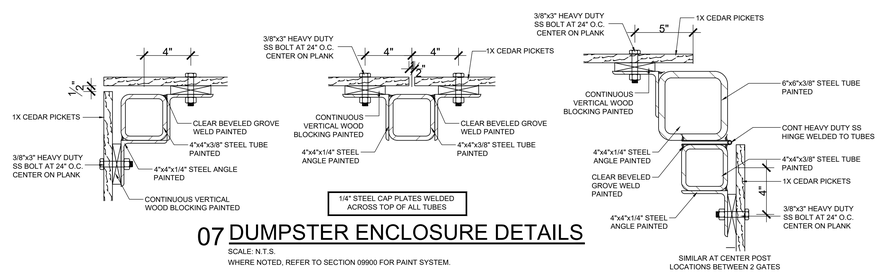SCALE: N.T.S.




## 07 DUMPSTER ENCLOSURE DETAILS

SCALE: N.T.S.
WHERE NOTED, REFER TO SECTION 09900 FOR PAINT SYSTEM.

| No. | REVISIONS | BY |
|---|---|---|
| | | |
| | | |
| | | |
| | | |
| | | |
| | | |
| | | |

GMS ARCHITECTS
1150 Paredes Line Rd.
Brownsville TX 78526
(956) 546-0110
fax (956) 546-0196

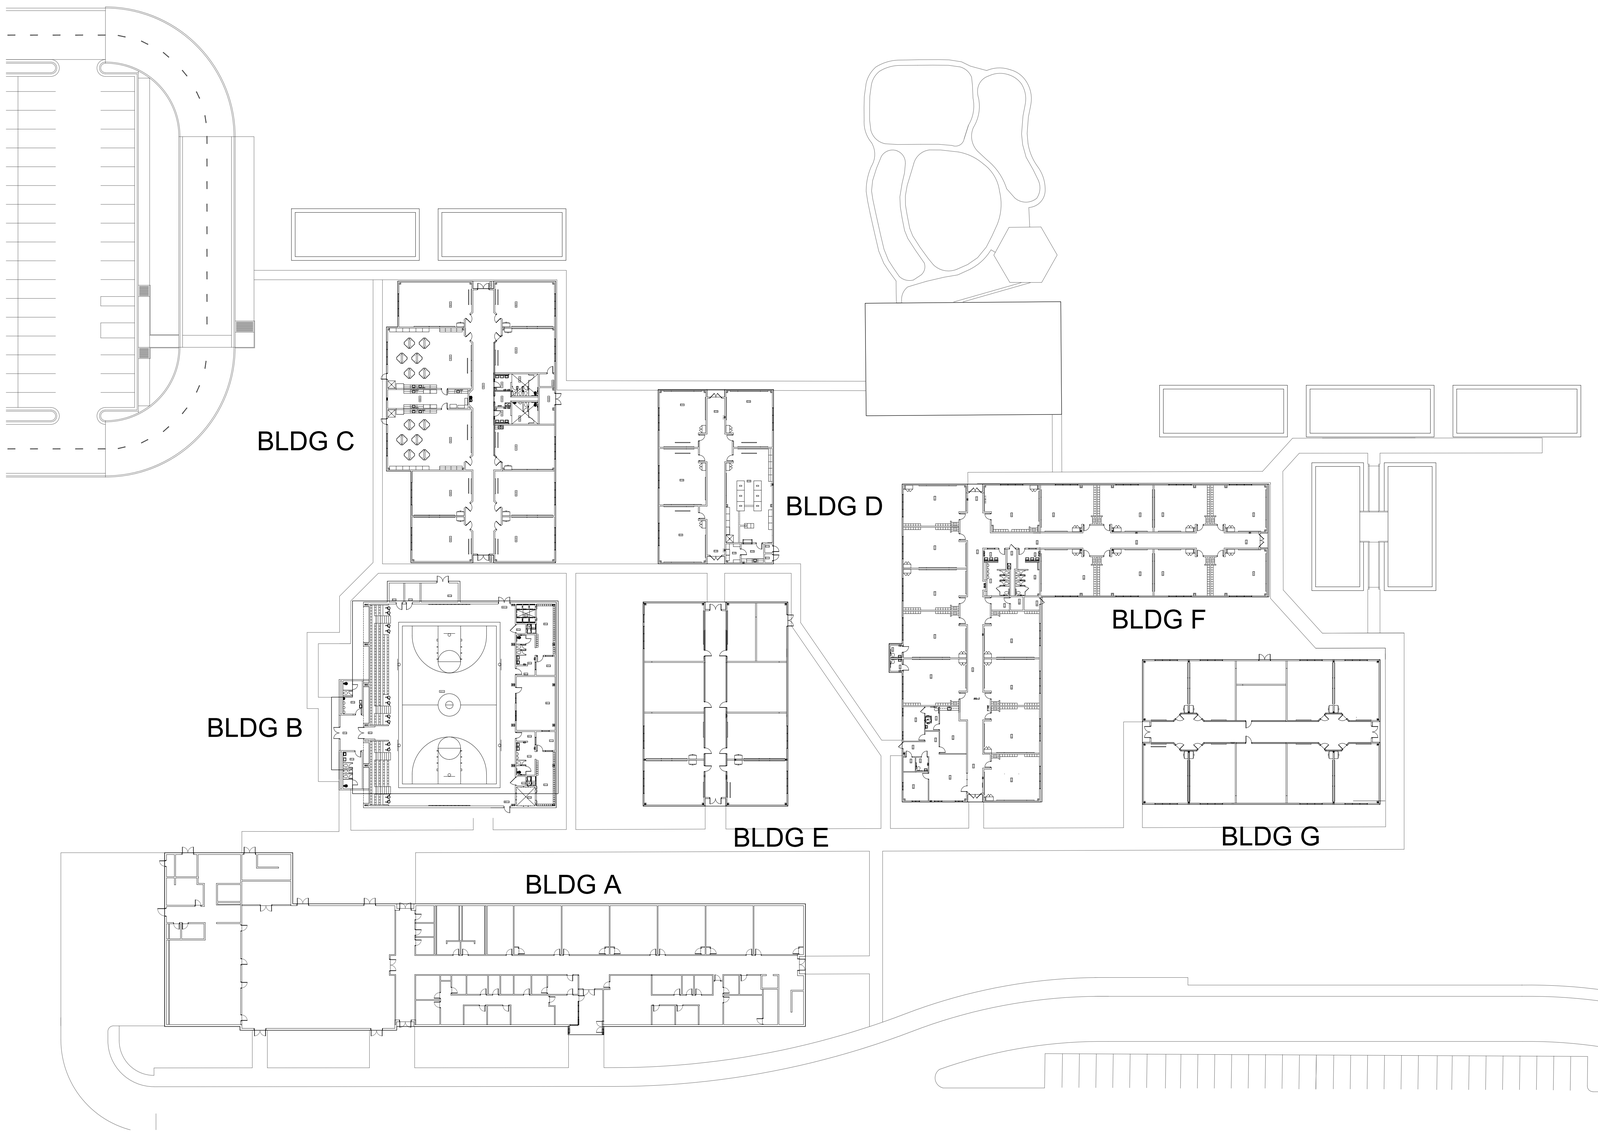
IDEA 2026 FBE IMPROVEMENTS
DISTRICT WIDE - TEXAS

IDEA Public Schools

REGISTERED ARCHITECT GABRIEL GOMEZ 23620 STATE OF TEXAS

© Copyright 2026
Gomez Mendez Saenz Inc.
Architects-Planners
Interior Designers

| | |
|---|---|
| Date: | October, 2026 |
| Scale: | As Noted |
| Project Architect: | Roan G. Gomez |
| Drawn By: | J.G. Alvarado |
| Job No. | 2026 IDEA FBE |
| Sheet: | A1.02 |




## 01 OVERALL SITE PLAN

SCALE: 1/32" = 1'-0"

**REFRESH GENERAL NOTES:**

1. OWNER SHALL REMOVE ALL PICTURE FRAMES, BANNERS, POSTERS, STUDENT WORK, AND SIGNAGE FROM EXISTING WALLS PRIOR TO START OF WORK.
2. GENERAL CONTRACTOR IS RESPONSIBLE REMOVING ALL FURNITURE AWAY FROM WALLS. CONTRACTOR SHALL COVER AND PROTECT ALL FURNITURE, CASEWORK, AND EQUIPMENT DURING PAINTING OPERATIONS. ALL FURNITURE SHALL BE PLACED IN ITS ORIGINAL LOCATION.
3. CONTRACTOR SHALL PREPARE ALL SURFACES FOR NEW PAINT. REMOVE ALL STAPLES, NAILS, SCREWS, AND SIMILAR ITEMS. REPAIR ALL CRACKS, HOLES, AND SURFACE IMPERFECTIONS. PROVIDE PATCHING AND SURFACE REPAIRS AS REQUIRED.
4. EXISTING MARKER BOARDS AND TACK BOARDS SHALL REMAIN. CONTRACTOR SHALL PROTECT AND COVER ALL EXISTING MARKER BOARDS AND TACK BOARDS PRIOR TO PAINTING.
5. REPAINT ALL EXISTING INTERIOR BUILDING WALLS, WHETHER NOTED OR NOT, INCLUDING CLASSROOMS, OFFICES, STORAGE ROOMS, RESTROOMS, KITCHEN, AND CAFETERIA. REFER TO INTERIOR RENOVATION SHEETS A2.00–A2.06.
6. STAINED CEILING TILES WITH OLD PAINT TO BE REMOVED AND REPLACED THROUGHOUT SCHOOL.
7. ALL CLASSROOM TEACHING WALLS SHALL BE PAINTED AN ACCENT COLOR. ACCENT COLOR: HONEST BLUE SW6520.
8. REPAINT ALL HOLLOW METAL DOOR FRAMES. ACCENT COLOR: PEPPERCORN SW7674.
9. REMOVE ALL LOOSE, PEELING, BLISTERED, OR FLANKING PAINT PRIOR TO APPLICATION OF NEW COATS.
10. CLEAN ALL SURFACES OF DUST, GREASE, OIL, MARKER RESIDUE, ADHESIVE, AND OTHER CONTAMINANTS PRIOR TO PAINTING.
11. PROVIDE ADEQUATE DRYING AND VENTILATION TIME BETWEEN COATS TO ENSURE SPACES ARE SAFE FOR RE-OCCUPANCY BY STUDENTS AND STAFF.
12. PROTECT FLOORS, CEILINGS, LOCKERS, CASEWORK, TECHNOLOGY, FIXTURES, AND TEACHING EQUIPMENT FROM DAMAGE AND PAINT SPLATTER.
13. PROVIDE ADEQUATE VENTILATION DURING AND AFTER PAINTING TO ELIMINATE ODORS AND ENSURE INDOOR AIR QUALITY.
14. CONTRACTOR SHALL MAINTAIN CLEAN AND SAFE WORK AREAS AND COMPLY WITH ALL SCHOOL SAFETY AND ACCESS REQUIREMENTS.
15. CONTRACTOR SHALL SECURE ALL MATERIALS, EQUIPMENT, AND WORK AREAS AT THE END OF EACH DAY.
16. FINAL PAINTED SURFACES SHALL BE SMOOTH, UNIFORM IN COLOR AND FINISH, AND FREE OF RUNS, SAGS, LAP MARKS, OR OTHER DEFECTS.
17. REMOVE ALL MASKING, COVERINGS, PAINT CONTAINERS, AND DEBRIS FROM SITE UPON COMPLETION OF WORK. SPACES SHALL BE LEFT CLEAN, DRY, AND READY FOR IMMEDIATE USE.
18. GENERAL CONTRACTOR SHALL PREPARE ALL EXISTING FLOORS FOR APPLICATION OF FLOOR FINISH. PREPARATION SHALL INCLUDE STRIPPING OF ALL SURFACES TO ENSURE PROPER ADHESION. UPON COMPLETION OF SURFACE PREPARATION, APPLY FIVE (5) COATS OF FLOOR FINISH IN CLASSROOMS AND SEVEN (7) COATS IN CORRIDORS. CONTRACTOR RESPONSIBLE FOR MOVING FURNITURE AROUND TO ACCOMPLISH THE WAXING ACTIVITY.
19. GENERAL CONTRACTOR SHALL COORDINATE AND CONTACT ARCHITECT'S OFFICE FOR CLARIFICATION IF ANY PORTION OF THE PAINTING SCOPE IS UNCLEAR.
20. ALL EXISTING BUILDING RENOVATION WORK SHALL BE PERFORMED DURING SUMMER BREAK. ALL PAINTED AREAS SHALL BE FULLY CURED, CLEANED, AND SAFE FOR OCCUPANCY BEFORE **JULY 30, 2027.**
21. GENERAL CONTRACTOR SHALL COORDINATE SCHEDULE WITH ARCHITECT TO ENSURE ALL WORK IS COMPLETED PRIOR TO THE START OF THE NEW SCHOOL YEAR.

| No. | REVISIONS | BY |
|---|---|---|
| | | |
| | | |
| | | |
| | | |
| | | |
| | | |

GMS ARCHITECTS
1150 Paredes Line Rd.
Brownsville TX 78526
(956) 546-0110
fax (956) 546-0196

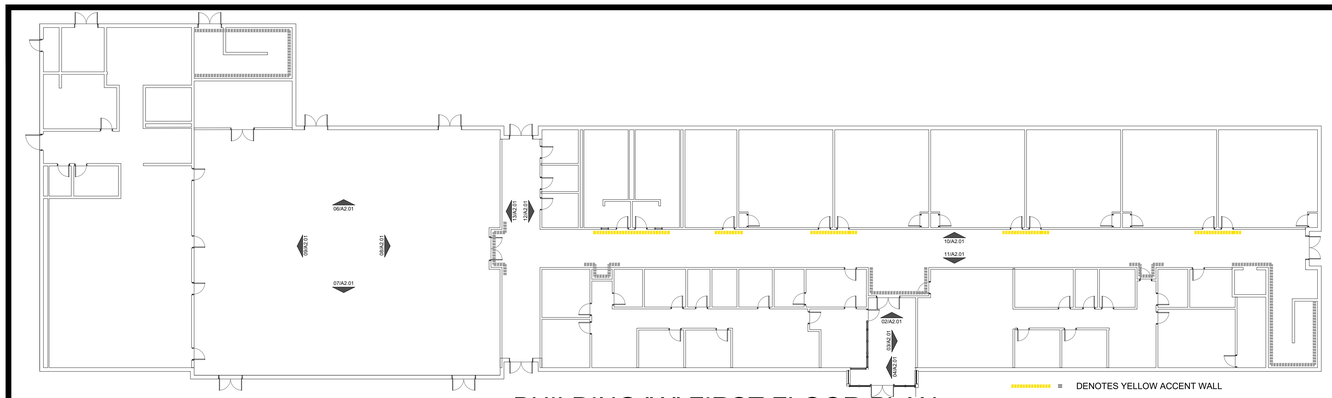
# IDEA 2026 FBE IMPROVEMENTS
# DISTRICT WIDE - TEXAS

IDEA Public Schools


REGISTERED ARCHITECT ROAN GOMEZ 23625 STATE OF TEXAS

© Copyright 2026
Gomez Mendez Saenz Inc.
Architects-Planners
Interior Designers

Date: October, 2026
Scale: As Noted
Project Architect: Roan G. Gomez
Drawn By: J.G. Alvarado
Job No.: 2026 IDEA FBE
Sheet: A2.00





## 01 BUILDING "A" FIRST FLOOR PLAN
SCALE: 1/16" = 1'-0"

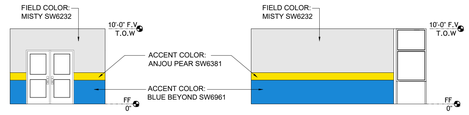


## 02 PAINT LAYOUT
SCALE: 1/8" = 1'-0"



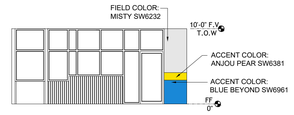
## 03 PAINT LAYOUT
SCALE: 1/8" = 1'-0"




## 04 PAINT LAYOUT
SCALE: 1/8" = 1'-0"

### PRINT IN COLOR

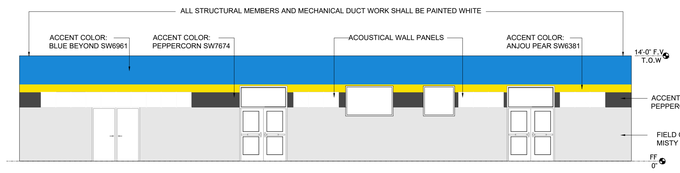
REFERENCE PLANS FOR DOOR AND WINDOW SPECIFICS INTERIOR ELEVATIONS AS SHOWN ARE FOR GENERAL PAINT LOCATIONS ONLY

PAINT COLOR LEGEND


- FIELD COLOR - MISTY SW6232
- YELLOW ACCENT COLOR - ANJOU PEAR SW6381
- BLUE ACCENT COLOR - BLUE BEYOND SW6961
- BLUE ACCENT COLOR - HONEST BLUE SW6520
- ACCENT COLOR - PEPPERCORN SW6381





TYPICAL HOLLOW METAL FRAMES PAINT





## 06 CAFETERIA NORTH INT. PAINT LAYOUT
SCALE: 1/8" = 1'-0"

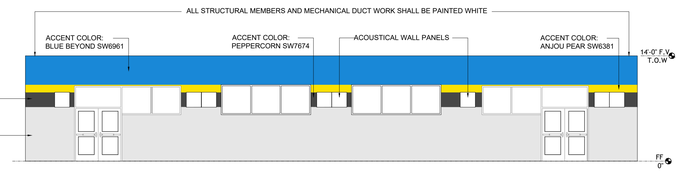



## 07 CAFETERIA SOUTH INT. PAINT LAYOUT
SCALE: 1/8" = 1'-0"

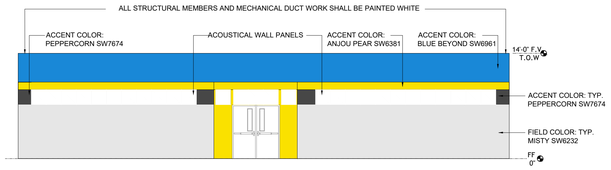



## 08 CAFETERIA EAST INT. PAINT LAYOUT
SCALE: 1/8" = 1'-0"

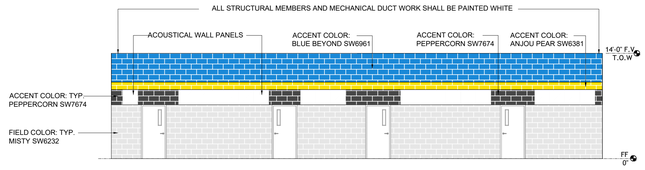



## 09 CAFETERIA WEST INT. PAINT LAYOUT
SCALE: 1/8" = 1'-0"

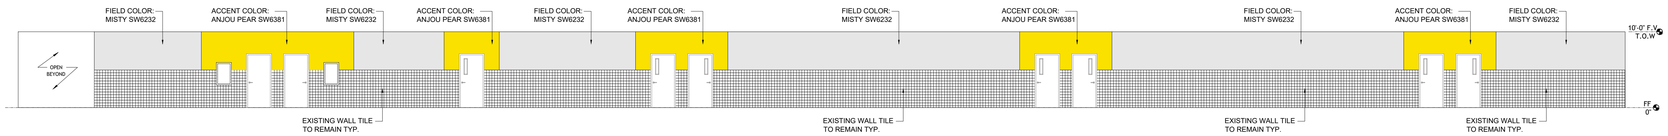



## 10 CORRIDOR NORTH INT. PAINT LAYOUT
SCALE: 1/8" = 1'-0"

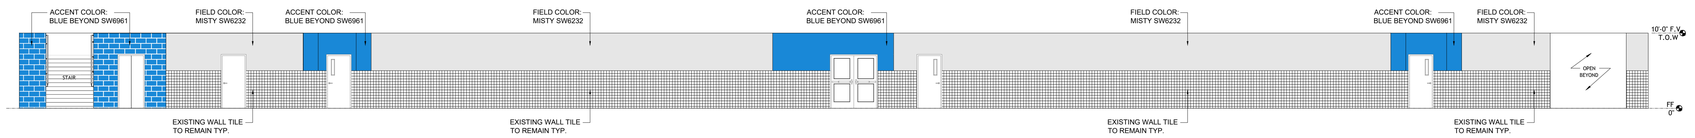



## 11 CORRIDOR SOUTH INT. PAINT LAYOUT
SCALE: 1/8" = 1'-0"

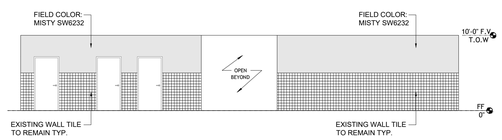


## 12 CORRIDOR EAST INT. PAINT LAYOUT
SCALE: 1/8" = 1'-0"

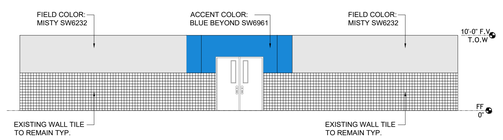


## 13 CORRIDOR WEST INT. PAINT LAYOUT
SCALE: 1/8" = 1'-0"

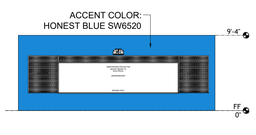


## 14 TYPICAL CLASSROOM TEACHING WALL
SCALE: 1/8" = 1'-0"




## 15 TYP. ACCENT COLOR ELEVATION
SCALE: 1/8" = 1'-0"

| No. | REVISIONS | BY |
|---|---|---|
| | | |
| | | |
| | | |
| | | |
| | | |
| | | |
| | | |

GMS ARCHITECTS
1150 Paredes Line Rd.
Brownsville TX 78526
(956) 546-0110
fax (956) 546-0196

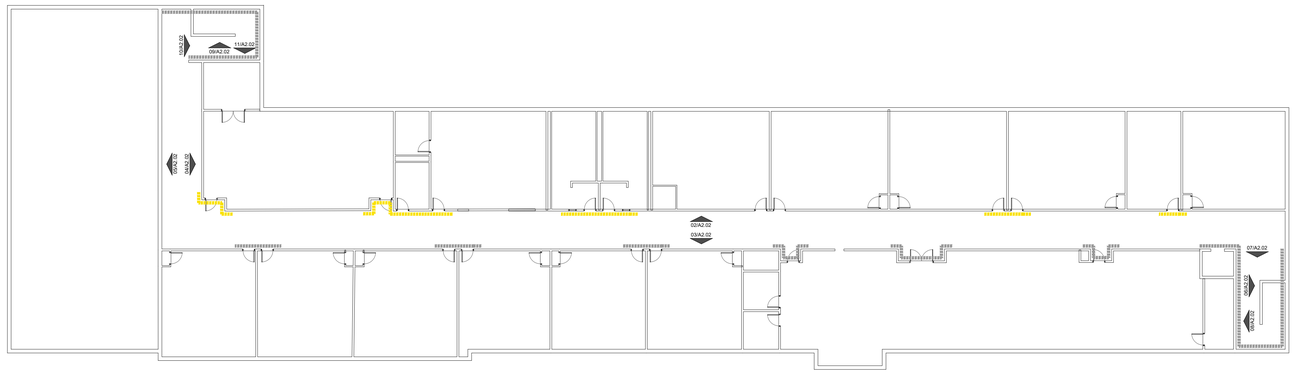
# IDEA 2026 FBE IMPROVEMENTS
# DISTRICT WIDE - TEXAS

IDEA Public Schools

REGISTERED ARCHITECT
GABRIEL GOMEZ
16232
STATE OF TEXAS

© Copyright 2026
Gomez Mendez Saenz Inc.
Architects-Planners
Interior Designers

| | |
|---|---|
| Date: | October, 2026 |
| Scale: | As Noted |
| Project Architect: | Roan G. Gomez |
| Drawn By: | J.G. Alvarado |
| Job No. | 2026 IDEA FBE |
| Sheet: | A2.01 |




## 01 BUILDING "A" SECOND FLOOR PLAN
SCALE: 1/16" = 1'-0"

= DENOTES YELLOW ACCENT WALL

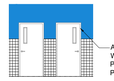
= DENOTES BLUE ACCENT WALL

## PRINT IN COLOR

REFERENCE PLANS FOR DOOR AND WINDOW SPECIFICS INTERIOR ELEVATIONS AS SHOWN ARE FOR GENERAL PAINT LOCATIONS ONLY


P A I N T  C O L O R  L E G E N D

- FIELD COLOR - MISTY SW6232
- YELLOW ACCENT COLOR - ANJOU PEAR SW6381
- BLUE ACCENT COLOR - BLUE BEYOND SW6961
- BLUE ACCENT COLOR - HONEST BLUE SW6520
- ACCENT COLOR - PEPPERCORN SW6381




ALL H.M. DOOR AND WINDOW FRAMES TO BE PAINTED ACCENT COLOR: PEPPERCORN SW7674

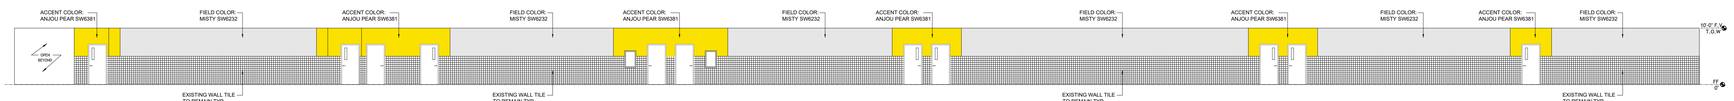
TYPICAL HOLLOW METAL FRAMES PAINT





## 02 CORRIDOR NORTH INT. PAINT LAYOUT
SCALE: 1/8" = 1'-0"

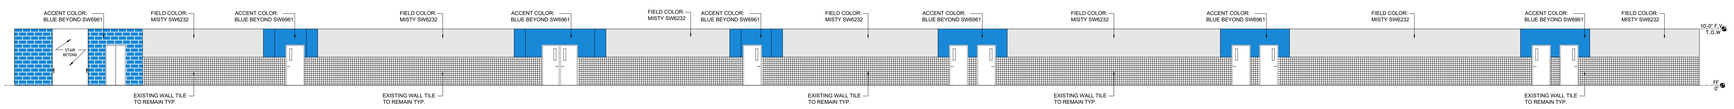



## 03 CORRIDOR SOUTH INT. PAINT LAYOUT
SCALE: 1/8" = 1'-0"

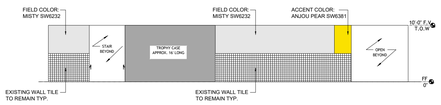



## 04 CORRIDOR EAST INT. PAINT LAYOUT
SCALE: 1/8" = 1'-0"

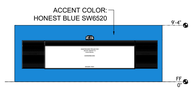



## 12 TYP. CLASSROOM TEACHING WALL PAINT
SCALE: 1/8" = 1'-0"

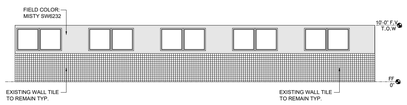



## 05 CORRIDOR WEST INT. PAINT LAYOUT
SCALE: 1/8" = 1'-0"

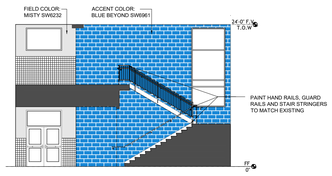



## 06 EAST PAINT LAYOUT
SCALE: 1/8" = 1'-0"

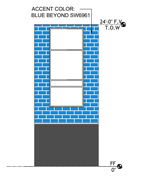



## 07 PAINT LAYOUT
SCALE: 1/8" = 1'-0"

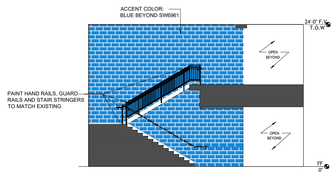



## 08 WEST PAINT LAYOUT
SCALE: 1/8" = 1'-0"

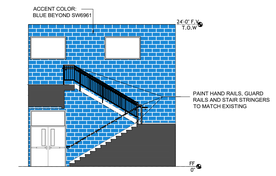


## 09 EAST PAINT LAYOUT
SCALE: 1/8" = 1'-0"

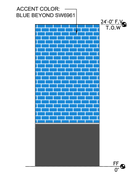


## 10 PAINT LAYOUT
SCALE: 1/8" = 1'-0"

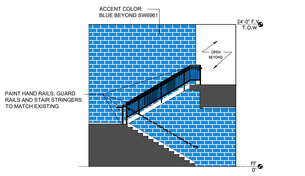


## 11 WEST PAINT LAYOUT
SCALE: 1/8" = 1'-0"




## 12 TYP. ACCENT COLOR ELEVATION
SCALE: 1/8" = 1'-0"

| No. | REVISIONS | BY |
|---|---|---|
| | | |
| | | |
| | | |
| | | |
| | | |
| | | |
| | | |

GMS ARCHITECTS
1150 Paredes Line Rd.
Brownsville TX 78526
(956) 546-0110
fax (956) 546-0196

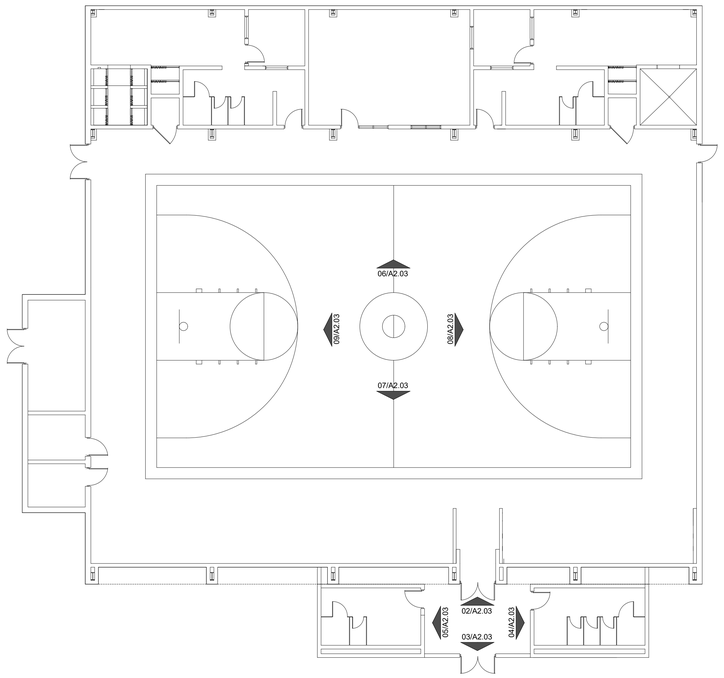
# IDEA 2026 FBE IMPROVEMENTS
# DISTRICT WIDE - TEXAS

IDEA Public Schools

REGISTERED ARCHITECT GABRIEL GOMEZ 10532/26 2025 STATE OF TEXAS

© Copyright 2026
Gomez Mendez Saenz Inc.
Architects-Planners
Interior Designers

Date: October, 2026
Scale: As Noted
Project Architect: Roan G. Gomez
Drawn By: J.G. Alvarado
Job No.: 2026 IDEA FBE
Sheet: A2.02





01 BUILDING "B" FLOOR PLAN
SCALE: 3/32" = 1'-0"

## PRINT IN COLOR

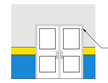REFERENCE PLANS FOR DOOR AND WINDOW SPECIFICS INTERIOR ELEVATIONS AS SHOWN ARE FOR GENERAL PAINT LOCATIONS ONLY

PAINT COLOR LEGEND


- FIELD COLOR - MISTY SW6232
- YELLOW ACCENT COLOR - ANJOU PEAR SW6381
- YELLOW ACCENT COLOR - DAFFODIL SW6901
- BLUE ACCENT COLOR - BLUE BEYOND SW6961
- ACCENT COLOR - PEPPERCORN SW6381





TYPICAL HOLLOW METAL FRAMES PAINT



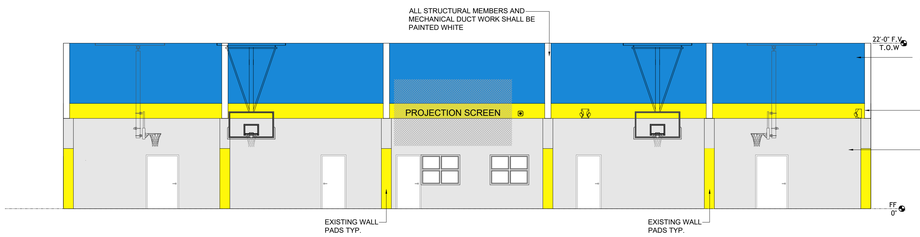

GYMNASIUM ENTRANCE INT. PAINT LAYOUT
SCALE: 1/8" = 1'-0"



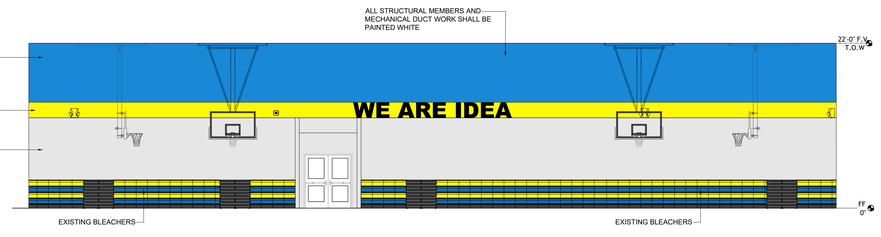

06 GYMNASIUM NORTH INT. PAINT LAYOUT
SCALE: 1/8" = 1'-0"



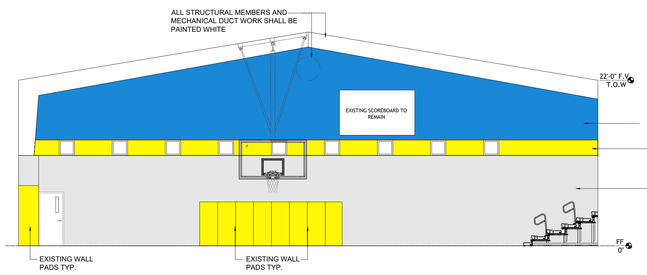
07 GYMNASIUM SOUTH INT. PAINT LAYOUT
SCALE: 1/8" = 1'-0"



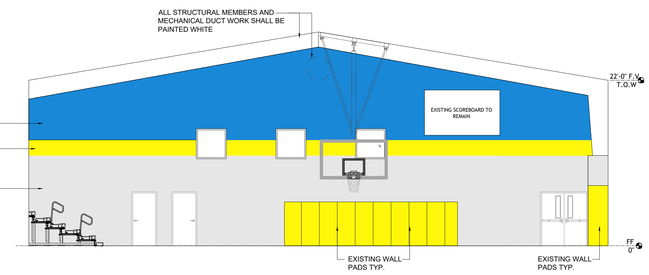
08 GYMNASIUM EAST INT. PAINT LAYOUT
SCALE: 1/8" = 1'-0"




09 GYMNASIUM WEST INT. PAINT LAYOUT
SCALE: 1/8" = 1'-0"

| No. | REVISIONS | BY |
|---|---|---|
| | | |
| | | |
| | | |
| | | |
| | | |
| | | |
| | | |

GMS ARCHITECTS
1150 Paredes Line Rd.
Brownsville TX 78526
(956) 546-0110
fax (956) 546-0196

IDEA 2026 FBE IMPROVEMENTS
DISTRICT WIDE - TEXAS

IDEA Public Schools

REGISTERED ARCHITECT GABRIEL GOMEZ 23625 STATE OF TEXAS

© Copyright 2026
Gomez Mendez Saenz Inc.
Architects-Planners
Interior Designers


| | |
|---|---|
| Date: | October, 2026 |
| Scale: | As Noted |
| Project Architect: | Roan G. Gomez |
| Drawn By: | J.G. Alvarado |
| Job No. | 2026 IDEA FBE |
| Sheet: | A2.03 |

## PRINT IN COLOR

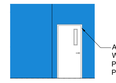
REFERENCE PLANS FOR DOOR AND WINDOW SPECIFICS INTERIOR ELEVATIONS AS SHOWN ARE FOR GENERAL PAINT LOCATIONS ONLY

PAINT COLOR LEGEND

- FIELD COLOR - MISTY SW6232
- ACCENT COLOR - PEPPERCORN SW6381
- YELLOW ACCENT COLOR - ANJOU PEAR SW6381
- BLUE ACCENT COLOR - BLUE BEYOND SW6961
- BLUE ACCENT COLOR - HONEST BLUE SW6520




TYPICAL HOLLOW METAL FRAMES PAINT

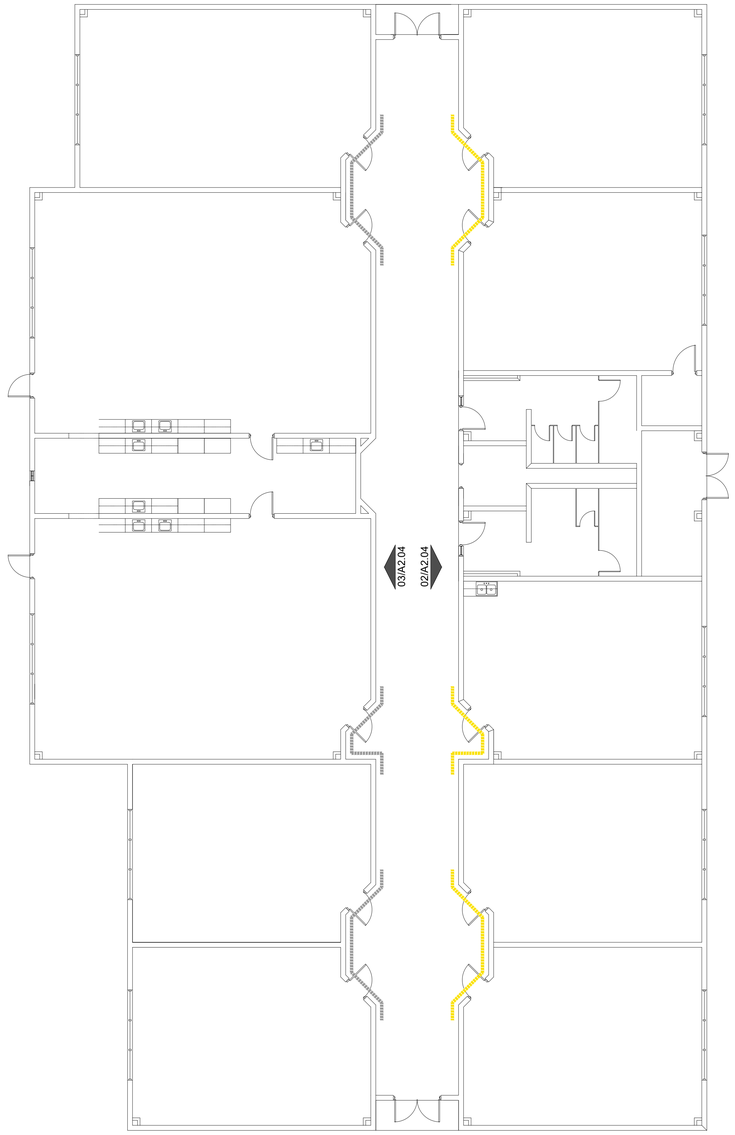



01 BUILDING "C" FLOOR PLAN
SCALE: 1/8 = 1'-0"

= DENOTES YELLOW ACCENT WALL


= DENOTES BLUE ACCENT WALL



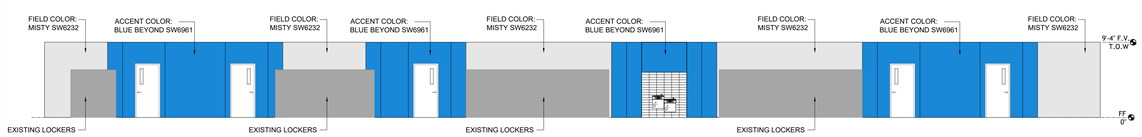
02 CORRIDOR EAST INT. PAINT LAYOUT
SCALE: 1/8" = 1'-0"



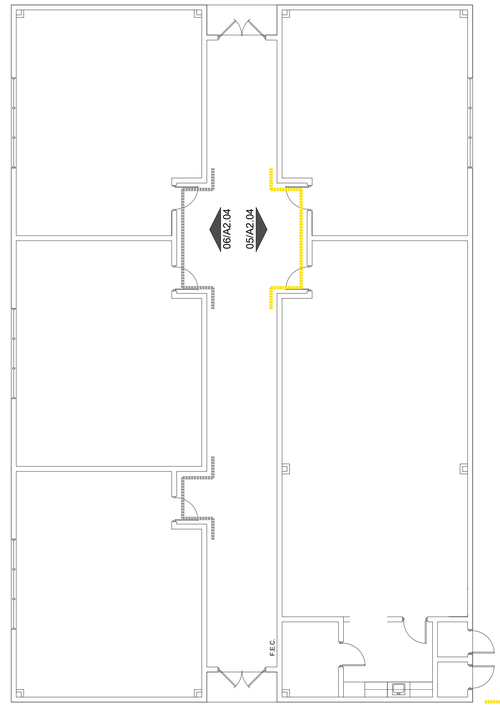

03 CORRIDOR WEST INT. PAINT LAYOUT
SCALE: 1/8" = 1'-0"





= DENOTES YELLOW ACCENT WALL

= DENOTES BLUE ACCENT WALL

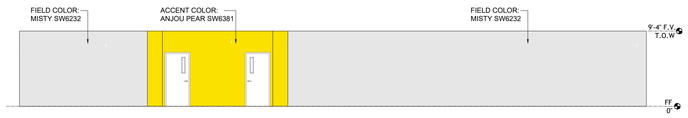
04 BUILDING "D" FLOOR PLAN
SCALE: 1/8 = 1'-0"



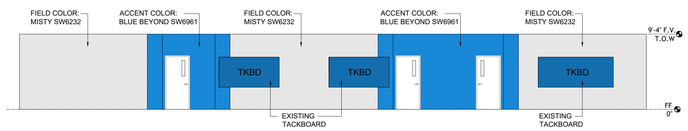
05 CORRIDOR EAST INT. PAINT LAYOUT
SCALE: 1/8" = 1'-0"



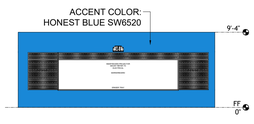
06 CORRIDOR WEST INT. PAINT LAYOUT
SCALE: 1/8" = 1'-0"




07 TYP. CLASSROOM TEACHING WALL PAINT
SCALE: 1/8" = 1'-0"




08 TYP. ACCENT COLOR ELEVATION
SCALE: 1/8" = 1'-0"

| No. | REVISIONS | BY |
|---|---|---|
| | | |
| | | |
| | | |
| | | |
| | | |
| | | |

GMS ARCHITECTS
1150 Paredes Line Rd.
Brownsville TX 78526
(956) 546-0110
fax (956) 546-0196


# IDEA 2026 FBE IMPROVEMENTS
# DISTRICT WIDE - TEXAS

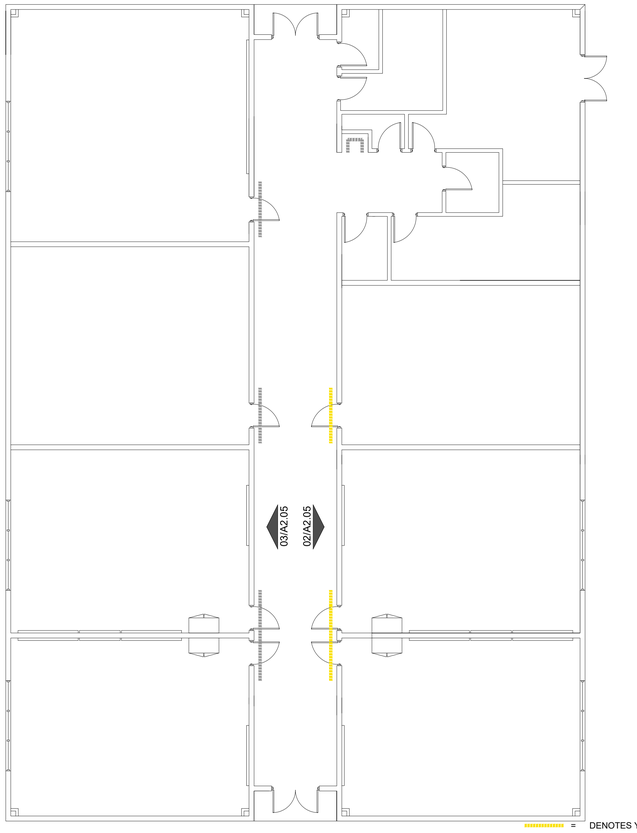IDEA Public Schools

REGISTERED ARCHITECT GABRIEL GOMEZ 10825 2025 STATE OF TEXAS

© Copyright 2026
Gomez Mendez Saenz Inc.
Architects-Planners
Interior Designers


Date: October, 2026
Scale: As Noted
Project Architect: Roan G. Gomez
Drawn By: J.G. Alvarado
Job No.: 2026 IDEA FBE
Sheet: A2.04





= DENOTES YELLOW ACCENT WALL

= DENOTES BLUE ACCENT WALL


## 01 BUILDING "E" FLOOR PLAN
SCALE: 1/8" = 1'-0"

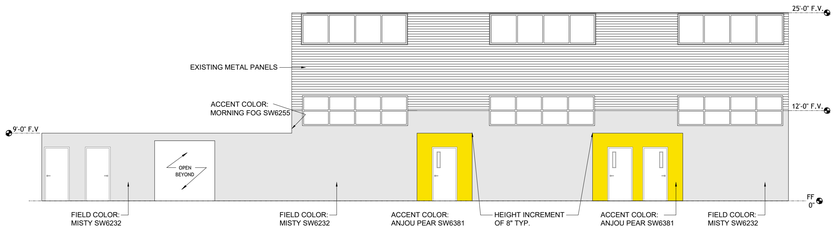


## 02 CORRIDOR EAST INT. PAINT LAYOUT
SCALE: 1/8" = 1'-0"

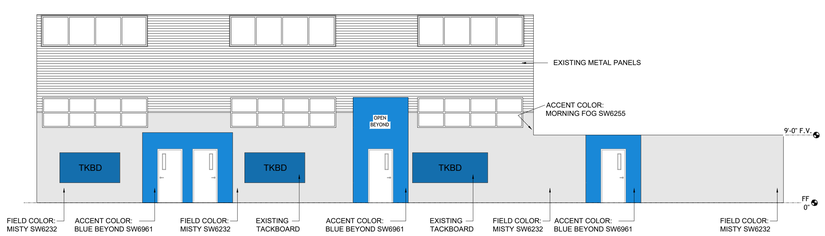



## 03 CORRIDOR WEST INT. PAINT LAYOUT
SCALE: 1/8" = 1'-0"

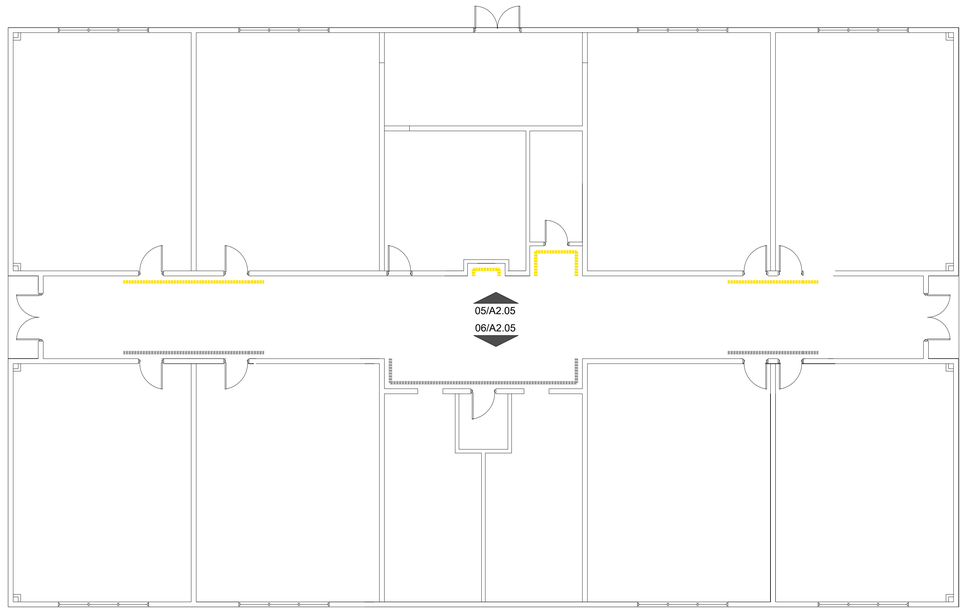



= DENOTES YELLOW ACCENT WALL

= DENOTES BLUE ACCENT WALL


## 04 BUILDING "G" FLOOR PLAN
SCALE: 1/8" = 1'-0"

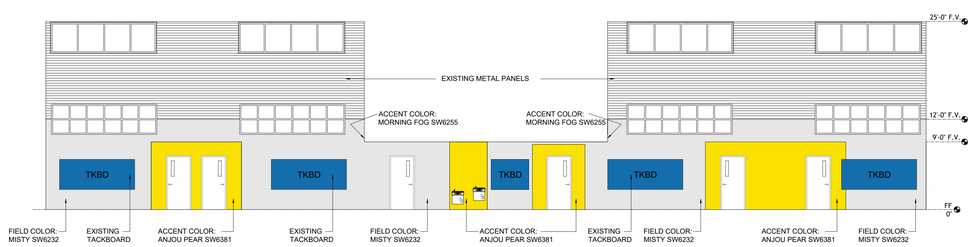


## 05 CORRIDOR NORTH INT. PAINT LAYOUT
SCALE: 1/8" = 1'-0"

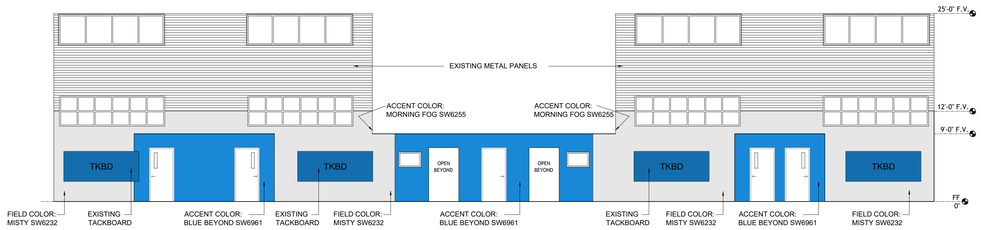


## 06 CORRIDOR SOUTH INT. PAINT LAYOUT
SCALE: 1/8" = 1'-0"

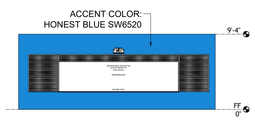


## 07 TYP. CLASSROOM TEACHING WALL PAINT
SCALE: 1/8" = 1'-0"



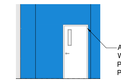

## 08 TYP. ACCENT COLOR ELEVATION
SCALE: 1/8" = 1'-0"

### PRINT IN COLOR

REFERENCE PLANS FOR DOOR AND WINDOW SPECIFICS INTERIOR ELEVATIONS AS SHOWN ARE FOR GENERAL PAINT LOCATIONS ONLY

PAINT COLOR LEGEND

- FIELD COLOR - MISTY SW6232
- YELLOW ACCENT COLOR - ANJOU PEAR SW6381
- BLUE ACCENT COLOR - BLUE BEYOND SW6961
- BLUE ACCENT COLOR - HONEST BLUE SW6520
- ACCENT COLOR - PEPPERCORN SW6381
- ACCENT COLOR - MORNING FOG SW6255




TYPICAL HOLLOW METAL FRAMES PAINT

| No. | REVISIONS | BY |
|---|---|---|
| | | |
| | | |
| | | |
| | | |
| | | |
| | | |
| | | |


GMS ARCHITECTS
1150 Paredes Line Rd.
Brownsville TX 78526
(956) 546-0110
fax (956) 546-0196

# IDEA 2026 FBE IMPROVEMENTS
# DISTRICT WIDE - TEXAS

IDEA Public Schools

Copyright 2026
Gomez Mendez Saenz Inc.
Architects-Planners
Interior Designers
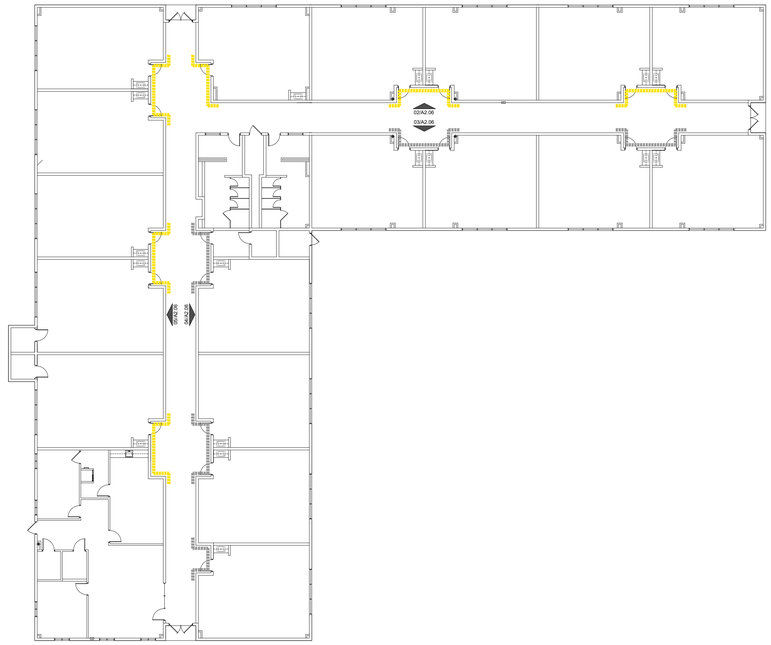
| | |
|---|---|
| Date: | October, 2026 |
| Scale: | As Noted |
| Project Architect: | Roan G. Gomez |
| Drawn By: | J.G. Alvarado |
| Job No. | 2026 IDEA FBE |
| Sheet: | A2.05 |




## 01 BUILDING "F" FLOOR PLAN
SCALE: 3/32" = 1'-0"

= DENOTES YELLOW ACCENT WALL

= DENOTES BLUE ACCENT WALL

## PRINT IN COLOR

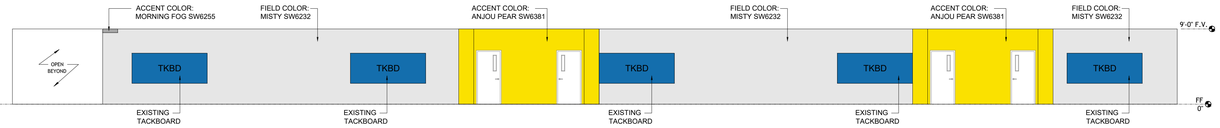
REFERENCE PLANS FOR DOOR AND WINDOW SPECIFICS INTERIOR ELEVATIONS AS SHOWN ARE FOR GENERAL PAINT LOCATIONS ONLY

PAINT COLOR LEGEND


- FIELD COLOR - MISTY SW6232
- YELLOW ACCENT COLOR - ANJOU PEAR SW6381
- BLUE ACCENT COLOR - BLUE BEYOND SW6961
- BLUE ACCENT COLOR - HONEST BLUE SW6520
- ACCENT COLOR - PEPPERCORN SW6381
- ACCENT COLOR - MORNING FOG SW6255





TYPICAL HOLLOW METAL FRAMES PAINT





## 02 CORRIDOR NORTH INT. PAINT LAYOUT
SCALE: 1/8" = 1'-0"

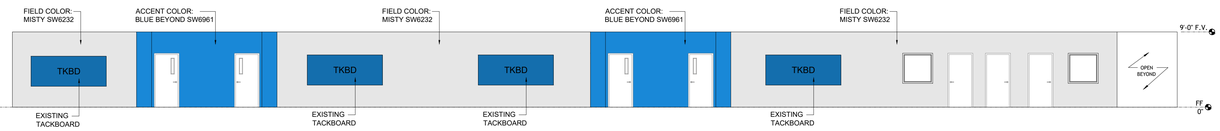


## 03 CORRIDOR SOUTH INT. PAINT LAYOUT
SCALE: 1/8" = 1'-0"

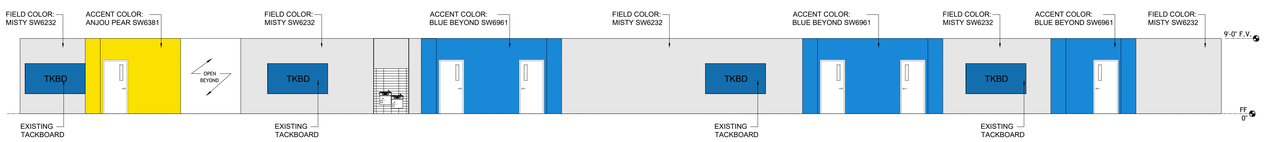


## 04 CORRIDOR EAST INT. PAINT LAYOUT
SCALE: 1/8" = 1'-0"

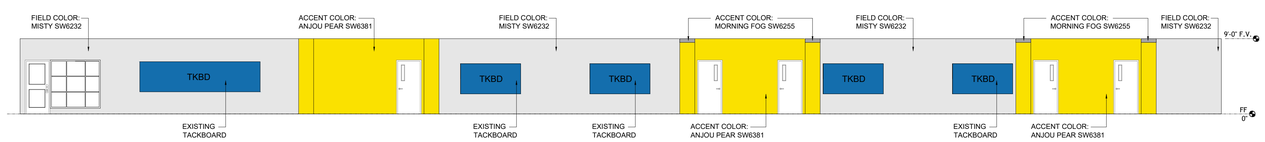


## 05 CORRIDOR WEST INT. PAINT LAYOUT
SCALE: 1/8" = 1'-0"




## 06 TYP. CLASSROOM TEACHING WALL PAINT
SCALE: 1/8" = 1'-0"




## 15 TYP. ACCENT COLOR ELEVATION
SCALE: 1/8" = 1'-0"

| No. | REVISIONS | BY |
|---|---|---|
| | | |
| | | |
| | | |
| | | |
| | | |
| | | |
| | | |

GMS ARCHITECTS
1150 Paredes Line Rd.
Brownsville TX 78526
(956) 546-0110
fax (956) 546-0196

# IDEA 2026 FBE IMPROVEMENTS
# DISTRICT WIDE - TEXAS

IDEA Public Schools

REGISTERED ARCHITECT
ROAN G. GOMEZ
23625
STATE OF TEXAS

© Copyright 2026
Gomez Mendez Saenz Inc.
Architects-Planners
Interior Designers

| | |
|---|---|
| Date: | October, 2026 |
| Scale: | As Noted |
| Project Architect: | Roan G. Gomez |
| Drawn By: | J.G. Alvarado |
| Job No.: | 2026 IDEA FBE |
| Sheet: | A2.06 |