
IDEA PUBLIC SCHOOLS

SAN BENITO - 2026 FBE IMPROVEMENTS

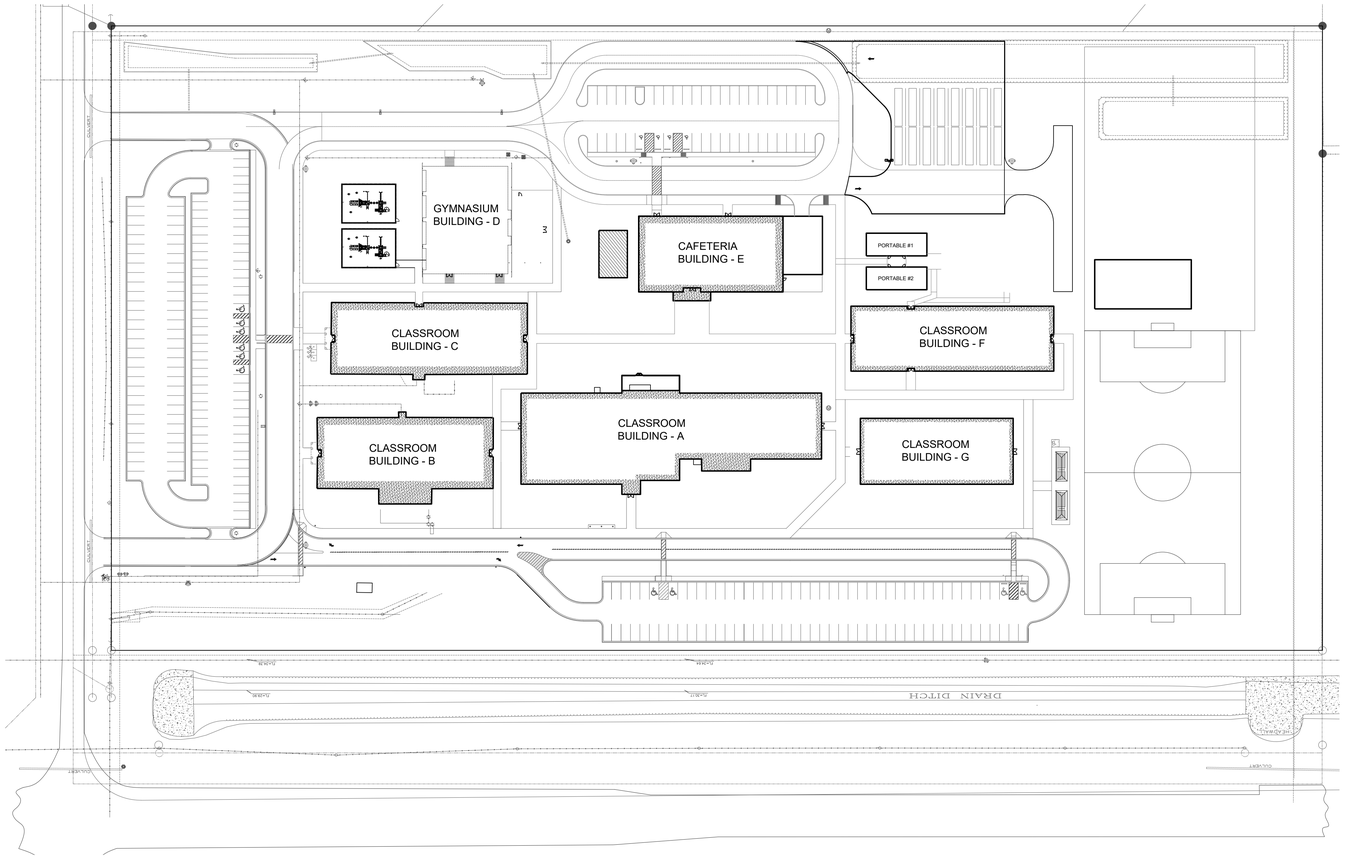

IDEA Public Schools Board of Directors 2026

Ed Rivera	Chair
Erich Holmsten	Vice Chair
Lilya Matos	Treasurer
Naj Atkinson	Secretary
Theresa Barrera-Shaw	Member
Dr. Nanette Cocero	Member
David Dunn	Member
Stacy Eng	Member
Ryan Green	Member
Gary Lindgren	Member

Rio Grande Valley Regional Board 2026

Maria Antonia Chapa	Member
Marissa Emma Falcon	Member
Cerise R. de Garduno	Member
Zulieda Lopez-Habbouche	Member
Alyssa L. Romero	Board Chair
CJ Sanchez	Member
Dr. Marcos Silva	Member
Jesus (Jesse) Zepeda	Member

D R A W I N G I N D E X

COVER	COVER SHEET	A2.00	OVERALL SITE PLAN	A5.01	BUILDING A EXTERIOR ELEVATIONS
A1.01	SITE PLAN; KEYED NOTES	A2.01	BUILDING A INTERIOR PAINT SCHEME ELEVATIONS		
A1.02	SITE DETAILS	A2.02	BUILDING B INTERIOR PAINT SCHEME ELEVATIONS		
		A2.03	BUILDING C INTERIOR PAINT SCHEME ELEVATIONS		
		A2.04	BUILDING D INTERIOR PAINT SCHEME ELEVATIONS		
		A2.05	BUILDING E INTERIOR PAINT SCHEME ELEVATIONS		
		A2.06	BUILDING F INTERIOR PAINT SCHEME ELEVATIONS		
		A2.07	BUILDING G INTERIOR PAINT SCHEME ELEVATIONS		

No.	REVISIONS	BY

GMS ARCHITECTS

1150 Paredes Line Rd.
Brownsville TX 78526
(956) 546-0110
fax (956) 546-0196


IDEA 2026 FBE IMPROVEMENTS
DISTRICT WIDE - TEXAS

IDEA Public Schools

REGISTERED ARCHITECT
GABRIEL GOMEZ
23675
STATE OF TEXAS

© Copyright 2026
Gomez Mendez Saenz Inc.
Architects-Planners
Interior Designers

Date: October, 2026
Scale: As Noted
Project Architect: Roan G. Gomez
Drawn By: J.G. Alvarado
Job No. 2026 IDEA FBE
Sheet: COVER

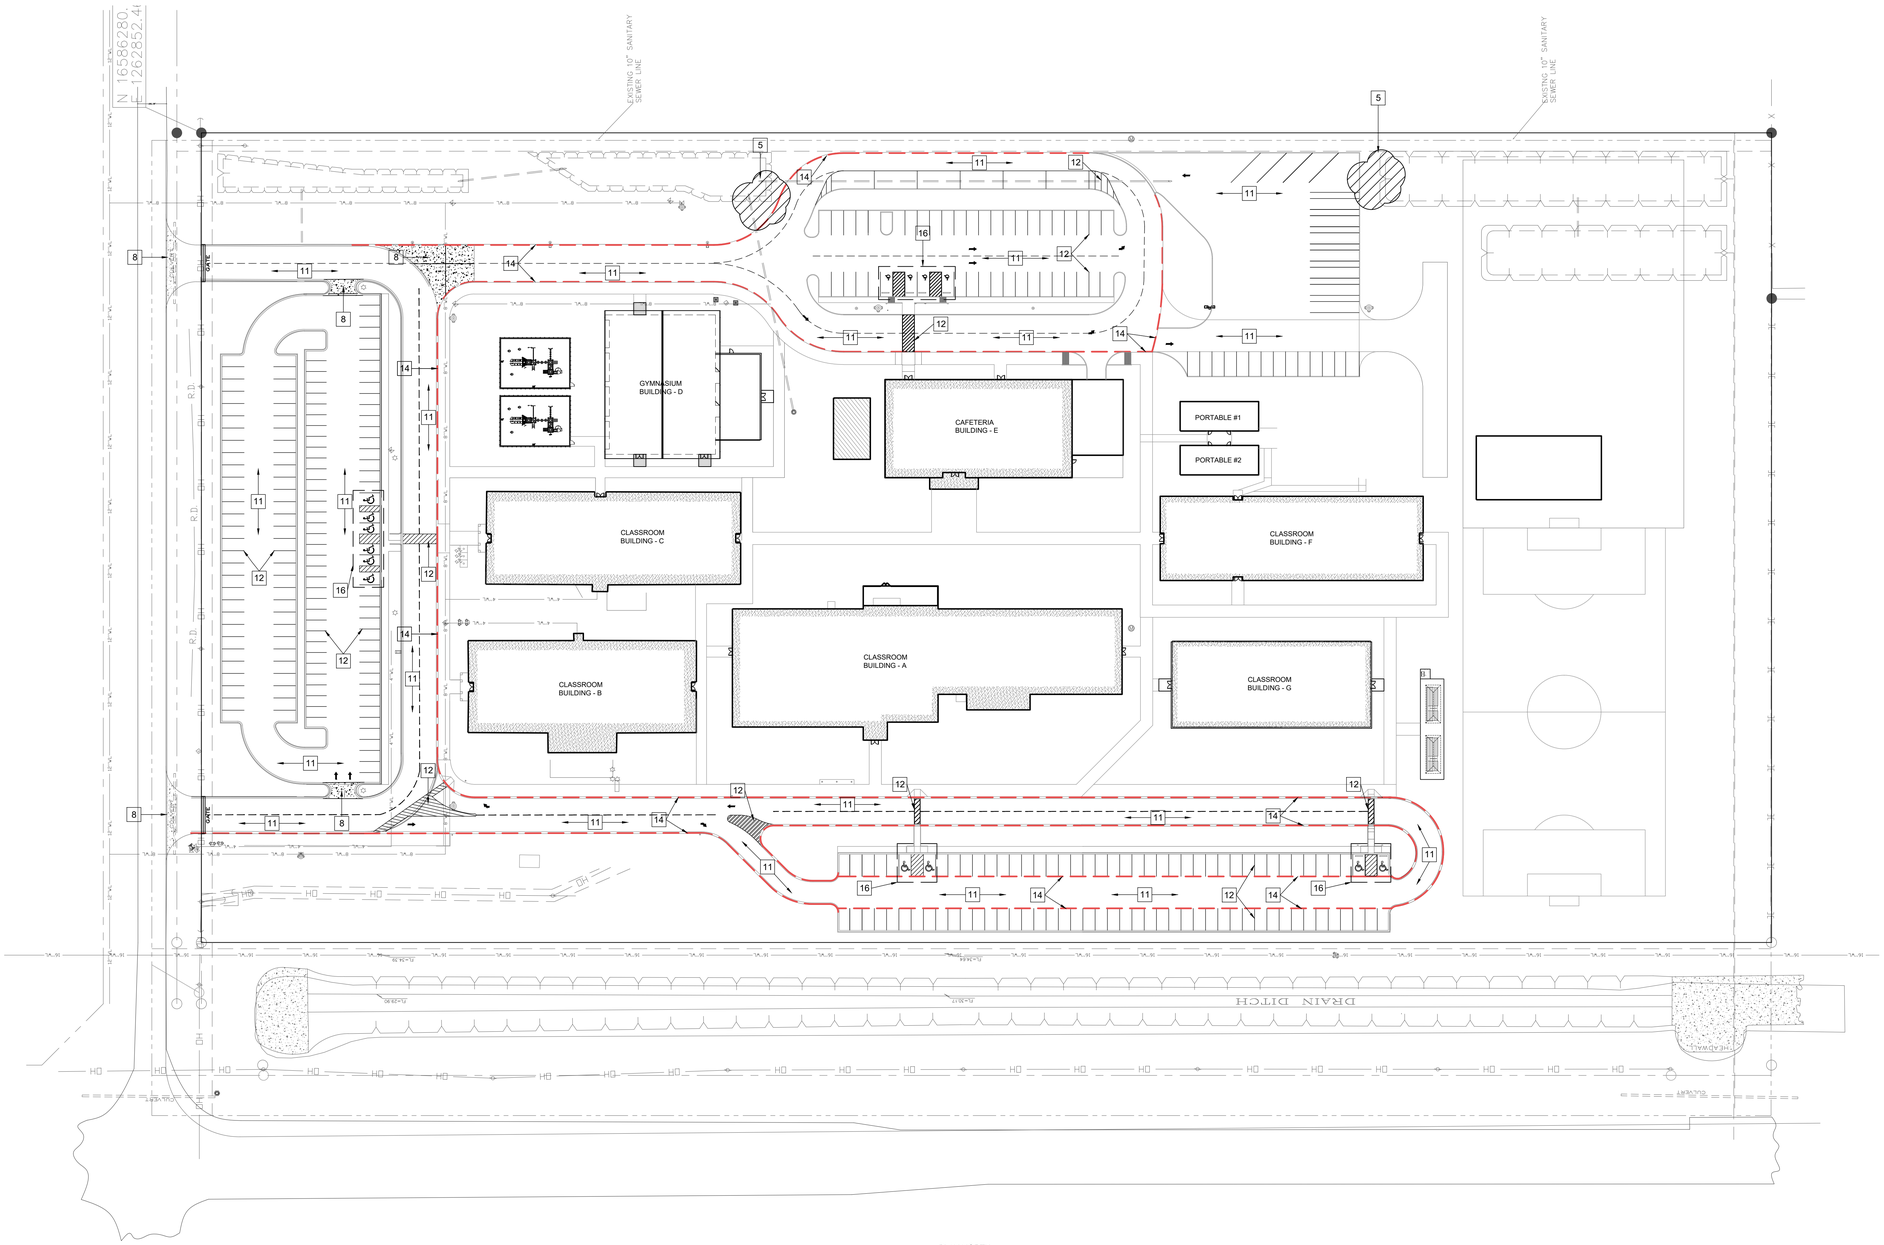

01 OVERALL SITE PLAN

SCALE 1" = 50'-0"

PLAN NORTH

SITE PLAN KEY NOTES:

1. RUBBER PLAYGROUND SURFACE WITH CURBING AS SPECIFIED; REFER TO A1.03
2. PLAYGROUND STRUCTURE AS SPECIFIED; REFER TO A1.03
3. FABRIC SHADE COVER, REFER TO A1.03
4. REMOVE AND REPLACE EXP. JOINT SEALANT AT SIDEWALKS; REFER TO A1.02
5. REGRADE FOR POSITIVE DRAINAGE AT PAVING DISCHARGE, AS NOTED
6. CONCRETE DUMPSTER PAD WITH ENCLOSURE; REFER TO A1.03
7. REMOVE AND REPLACE CONCRETE SIDEWALK EXPANSION JOINT SEALANT REFER TO A1.02
8. REMOVE AND REPLACE EXP. JOINT SEALANT CONCRETE PAVING; REFER TO A1.02
9. SAWCUT AND REPAIR ASPHALT PAVING; REFER TO A1.02
10. ACCESSIBLE CURB RAMPS. REFER TO A1.02
11. APPLY SEAL COATING OVER EXISTING ASPHALT PAVING.
12. AFTER COMPLETION OF SEAL COATING, CONTRACTOR SHALL REINSTALL ROAD HUMPS, RE-STRIPE AND RE-MARK ALL PAVING MARKINGS TO MATCH EXISTING CONDITIONS EXACTLY, INCLUDING LOCATION, DIMENSION, COLOR, SYMBOLS, AND TEXT
13. REMOVE AND REPLACE 30'-0" WIDE SLIDING GATE AND OPERATOR. REFER TO A1.02
14. FIRE LANE STRIPING TO BE PAINTED ON EXISTING CURBING
15. REMOVE AND REPLACE CONCRETE SIDEWALK; REFER TO A1.02
16. ACCESSIBLE PARKING SPACES. REFER TO A1.02
17. RELOCATE PICNIC TABLE TO ALLOW FOR SIDEWALK INSTALLATION
18. DEMOLISH PLAY GROUND & ENCLOSURE.
REGRADE AREA TO RECEIVE NEW EQUIPMENT

SAN BENITO

No.	REVISIONS	BY

GMS ARCHITECTS
1150 Paredes Line Rd.
Brownsville TX 78526
(956) 546-0110
fax (956) 546-0196


IDEA 2026 FBE IMPROVEMENTS
DISTRICT WIDE - TEXAS

IDEA Public Schools

REGISTERED ARCHITECT
GABRIEL GUERRA
STATE OF TEXAS
05-26


© Copyright 2026
Gomez Mendez Saenz Inc.
Architects-Planners
Interior Designers

Date:	October, 2026
Scale:	As Noted
Project Architect:	Roan G. Gomez
Drawn By:	J.G. Alvarado
Job No.	2026 IDEA FBE
Sheet:	A1.01

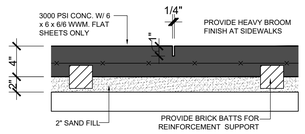


01 SIDEWALK CONTROL JT.

SCALE: 1-1/2"=1'-0"

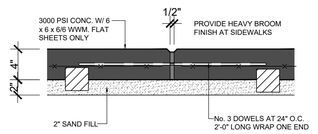


02 SIDEWALK EXP. JT. DETAIL

SCALE: 1-1/2"=1'-0"

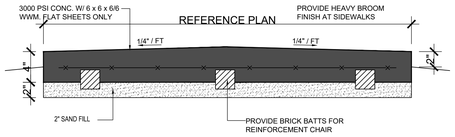


03 SIDEWALK DETAIL

SCALE: 1-1/2" = 1'-0"

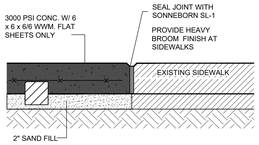

04 SIDEWALK DETAIL


SCALE: 1-1/2" = 1'-0"

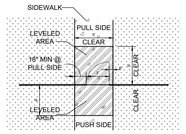

NO RAMPS, POWER POSTS FIRE HYDRANTS ETC. SHALL ENCROACH INTO LEVELED AREA REQUIREMENTS


05 FENCE CLEARANCE

NOT TO SCALE

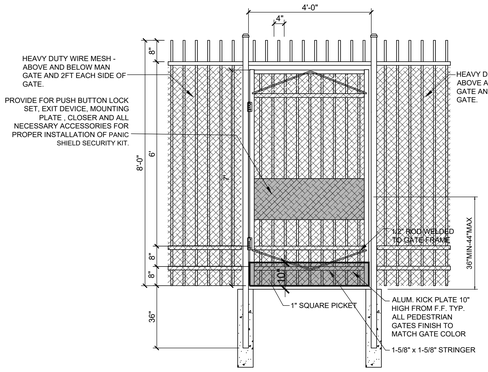


06 GATE ELEVATION

SCALE: 1/2"=1'-0"
NOTE: PROVIDE ALL NECCESSARY ACCESORIES FOR PROPER GATE INSTALLATION OF ALL GATE HARDWARE AND PLATES

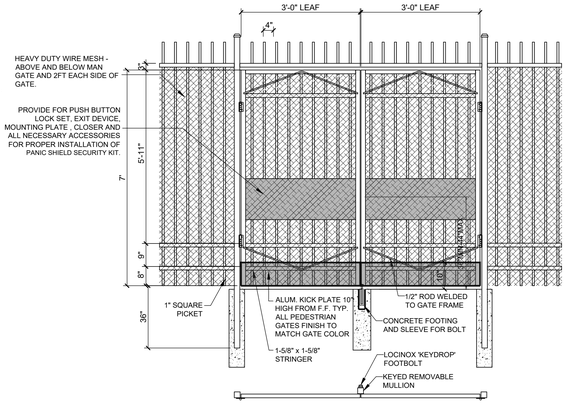


07 GATE ELEVATION

SCALE: 1/2"=1'-0"
NOTE: PROVIDE ALL NECCESSARY ACCESORIES FOR PROPER GATE INSTALLATION OF ALL GATE HARDWARE AND PLATES

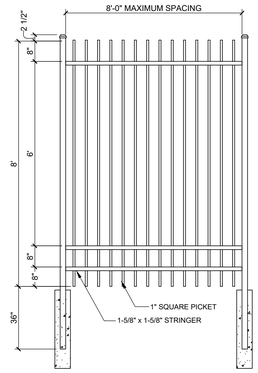


08 FENCE ELEVATION

SCALE: 1/2"=1'-0"

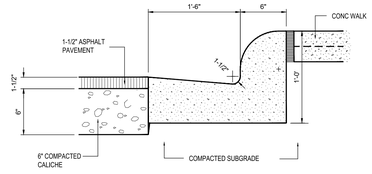


09 CURB & GUTTER DETAIL

SCALE 1 1/2" = 1'-0"

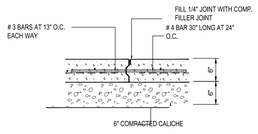


10 CONC. PAVING CONST. JOINT

SCALE 3/4" = 1'-0"

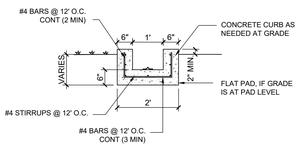

12 ROLLING GATE SECTION

SCALE: 1/2"=1'-0"

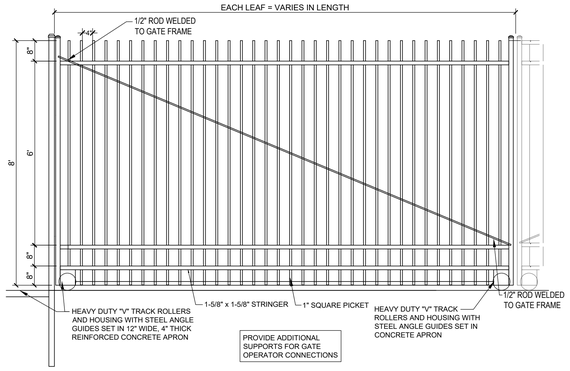


14 SLIDING GATE ELEVATION

SCALE: NTS


NOTES:
1. INSTALLATION TO BE COMPLETED IN ACCORDANCE WITH MANUFACTURER'S SPECIFICATIONS.

2. ALL DIMENSIONS ARE CONSIDERED TRUE AND REFLECT MANUFACTURER'S SPECIFICATIONS.

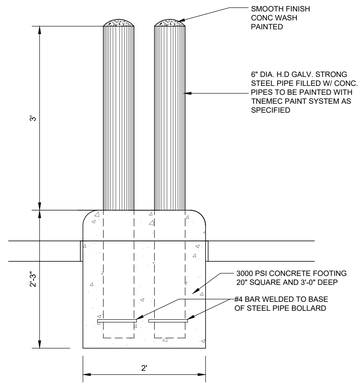


15 PIPE BOLLARD DETAIL

SCALE : 1"=1'-0"
PROVIDE (2) TWO BOLLARDS AT SLIDING ENTRANCE GATE PEDESTAL CONTROLLER

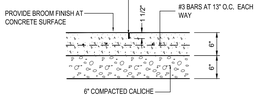


11 CONC. PAVING CONTROL JOINT

SCALE 3/4" = 1'-0"

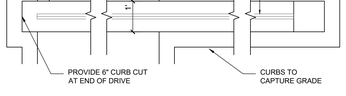


13 ROLLING GATE PAD

SCALE: 1/2"=1'-0"

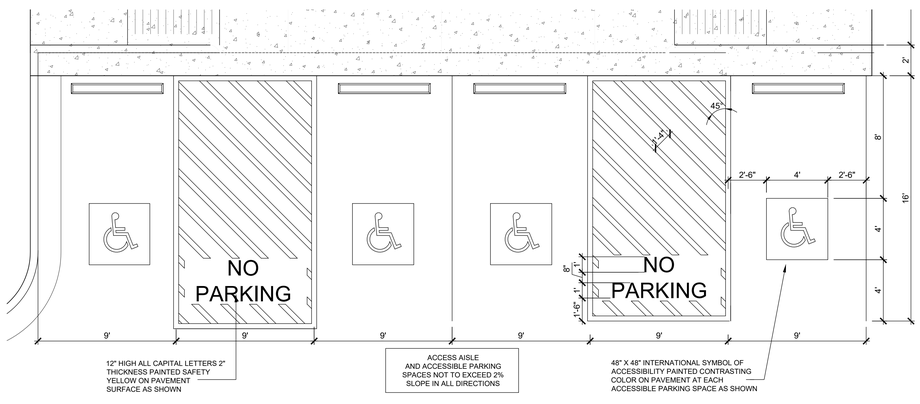

15 HANDICAP SPACE STRIPING PLAN

SCALE : 1"=1'-0"

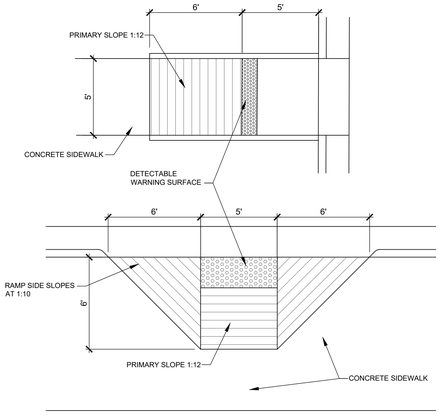

15 HANDICAP RAMP DETAILS

SCALE : 1"=1'-0"

No.	REVISIONS	BY

GMS ARCHITECTS
1150 Paredes Line Rd.
Brownsville TX 78526
(956) 546-0110
fax (956) 546-0196


IDEA 2026 FBE IMPROVEMENTS DISTRICT WIDE - TEXAS

IDEA Public Schools

LICENSED ARCHITECT ROAN GABRIEL GOMEZ 17823 STATE OF TEXAS 2026

© Copyright 2026
Gomez Mendez Saenz Inc.
Architects-Planners
Interior Designers

Date:	October, 2026
Scale:	As Noted
Project Architect:	Roan G. Gomez
Drawn By:	J.G. Alvarado
Job No.	2026 IDEA FBE
Sheet:	A1.02

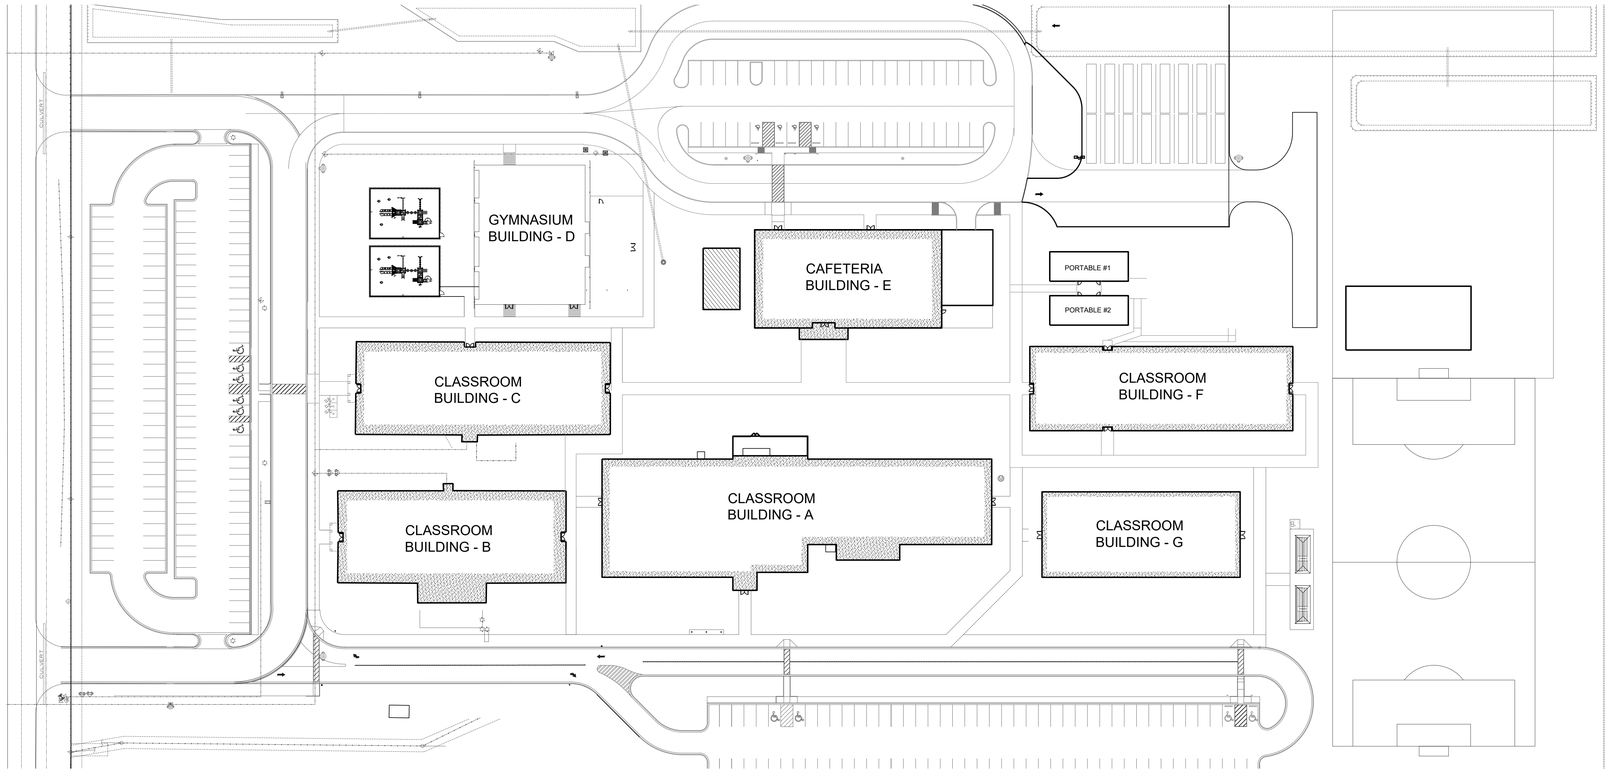

01 OVERALL SITE PLAN

SCALE: 1'" = 50'-0"

REFRESH GENERAL NOTES:

1. OWNER SHALL REMOVE ALL PICTURE FRAMES, BANNERS, POSTERS, STUDENT WORK, AND SIGNAGE FROM EXISTING WALLS PRIOR TO START OF WORK.
2. GENERAL CONTRACTOR IS RESPONSIBLE REMOVING ALL FURNITURE AWAY FROM WALLS. CONTRACTOR SHALL COVER AND PROTECT ALL FURNITURE, CASEWORK, AND EQUIPMENT DURING PAINTING OPERATIONS. ALL FURNITURE SHALL BE PLACED IN ITS ORIGINAL LOCATION.
3. CONTRACTOR SHALL PREPARE ALL SURFACES FOR NEW PAINT. REMOVE ALL STAPLES, NAILS, SCREWS, AND SIMILAR ITEMS. REPAIR ALL CRACKS, HOLES, AND SURFACE IMPERFECTIONS. PROVIDE PATCHING AND SURFACE REPAIRS AS REQUIRED.
4. EXISTING MARKER BOARDS AND TACK BOARDS SHALL REMAIN. CONTRACTOR SHALL PROTECT AND COVER ALL EXISTING MARKER BOARDS AND TACK BOARDS PRIOR TO PAINTING.
5. REPAINT ALL EXISTING INTERIOR BUILDING WALLS, WHETHER NOTED OR NOT, INCLUDING CLASSROOMS, OFFICES, STORAGE ROOMS, RESTROOMS, KITCHEN, AND CAFETERIA. REFER TO INTERIOR RENOVATION SHEETS A2.00–A2.07.
6. STAINED CEILING TILES WITH OLD PAINT TO BE REMOVED AND REPLACED THROUGHOUT SCHOOL.
7. ALL CLASSROOM TEACHING WALLS SHALL BE PAINTED AN ACCENT COLOR. ACCENT COLOR: HONEST BLUE SW6520.
8. REPAINT ALL HOLLOW METAL DOOR FRAMES. ACCENT COLOR: PEPPERCORN SW7674.
9. REMOVE ALL LOOSE, PEELING, BLISTERED, OR FLANKING PAINT PRIOR TO APPLICATION OF NEW COATS.
10. CLEAN ALL SURFACES OF DUST, GREASE, OIL, MARKER RESIDUE, ADHESIVE, AND OTHER CONTAMINANTS PRIOR TO PAINTING.
11. PROVIDE ADEQUATE DRYING AND VENTILATION TIME BETWEEN COATS TO ENSURE SPACES ARE SAFE FOR RE-OCCUPANCY BY STUDENTS AND STAFF.
12. PROTECT FLOORS, CEILINGS, LOCKERS, CASEWORK, TECHNOLOGY, FIXTURES, AND TEACHING EQUIPMENT FROM DAMAGE AND PAINT SPLATTER.
13. PROVIDE ADEQUATE VENTILATION DURING AND AFTER PAINTING TO ELIMINATE ODORS AND ENSURE INDOOR AIR QUALITY.
14. CONTRACTOR SHALL MAINTAIN CLEAN AND SAFE WORK AREAS AND COMPLY WITH ALL SCHOOL SAFETY AND ACCESS REQUIREMENTS.
15. CONTRACTOR SHALL SECURE ALL MATERIALS, EQUIPMENT, AND WORK AREAS AT THE END OF EACH DAY.
16. FINAL PAINTED SURFACES SHALL BE SMOOTH, UNIFORM IN COLOR AND FINISH, AND FREE OF RUNS, SAGS, LAP MARKS, OR OTHER DEFECTS.
17. REMOVE ALL MASKING, COVERINGS, PAINT CONTAINERS, AND DEBRIS FROM SITE UPON COMPLETION OF WORK. SPACES SHALL BE LEFT CLEAN, DRY, AND READY FOR IMMEDIATE USE.
18. GENERAL CONTRACTOR SHALL PREPARE ALL EXISTING FLOORS FOR APPLICATION OF FLOOR FINISH. PREPARATION SHALL INCLUDE STRIPPING OF ALL SURFACES TO ENSURE PROPER ADHESION. UPON COMPLETION OF SURFACE PREPARATION, APPLY FIVE (5) COATS OF FLOOR FINISH IN CLASSROOMS AND SEVEN (7) COATS IN CORRIDORS. CONTRACTOR RESPONSIBLE FOR MOVING FURNITURE AROUND TO ACCOMPLISH THE WAXING ACTIVITY.
19. GENERAL CONTRACTOR SHALL COORDINATE AND CONTACT ARCHITECT'S OFFICE FOR CLARIFICATION IF ANY PORTION OF THE PAINTING SCOPE IS UNCLEAR.
20. ALL EXISTING BUILDING RENOVATION WORK SHALL BE PERFORMED DURING SUMMER BREAK. ALL PAINTED AREAS SHALL BE FULLY CURED, CLEANED, AND SAFE FOR OCCUPANCY BEFORE **JULY 30, 2027.**
21. GENERAL CONTRACTOR SHALL COORDINATE SCHEDULE WITH ARCHITECT TO ENSURE ALL WORK IS COMPLETED PRIOR TO THE START OF THE NEW SCHOOL YEAR.

No.	REVISIONS	BY

GMS ARCHITECTS

1150 Paredes Line Rd.
Brownsville TX 78526
(956) 546-0110
fax (956) 546-0196


IDEA 2026 FBE IMPROVEMENTS
DISTRICT WIDE - TEXAS

IDEA Public Schools

REGISTERED ARCHITECT
ROAN GABRIEL GOMEZ
23625
STATE OF TEXAS

© Copyright 2026
Gomez Mendez Saenz Inc.
Architects-Planners
Interior Designers

Date:	October, 2026
Scale:	As Noted
Project Architect:	Roan G. Gomez
Drawn By:	J.G. Alvarado
Job No.	2026 IDEA FBE
Sheet:	A2.00

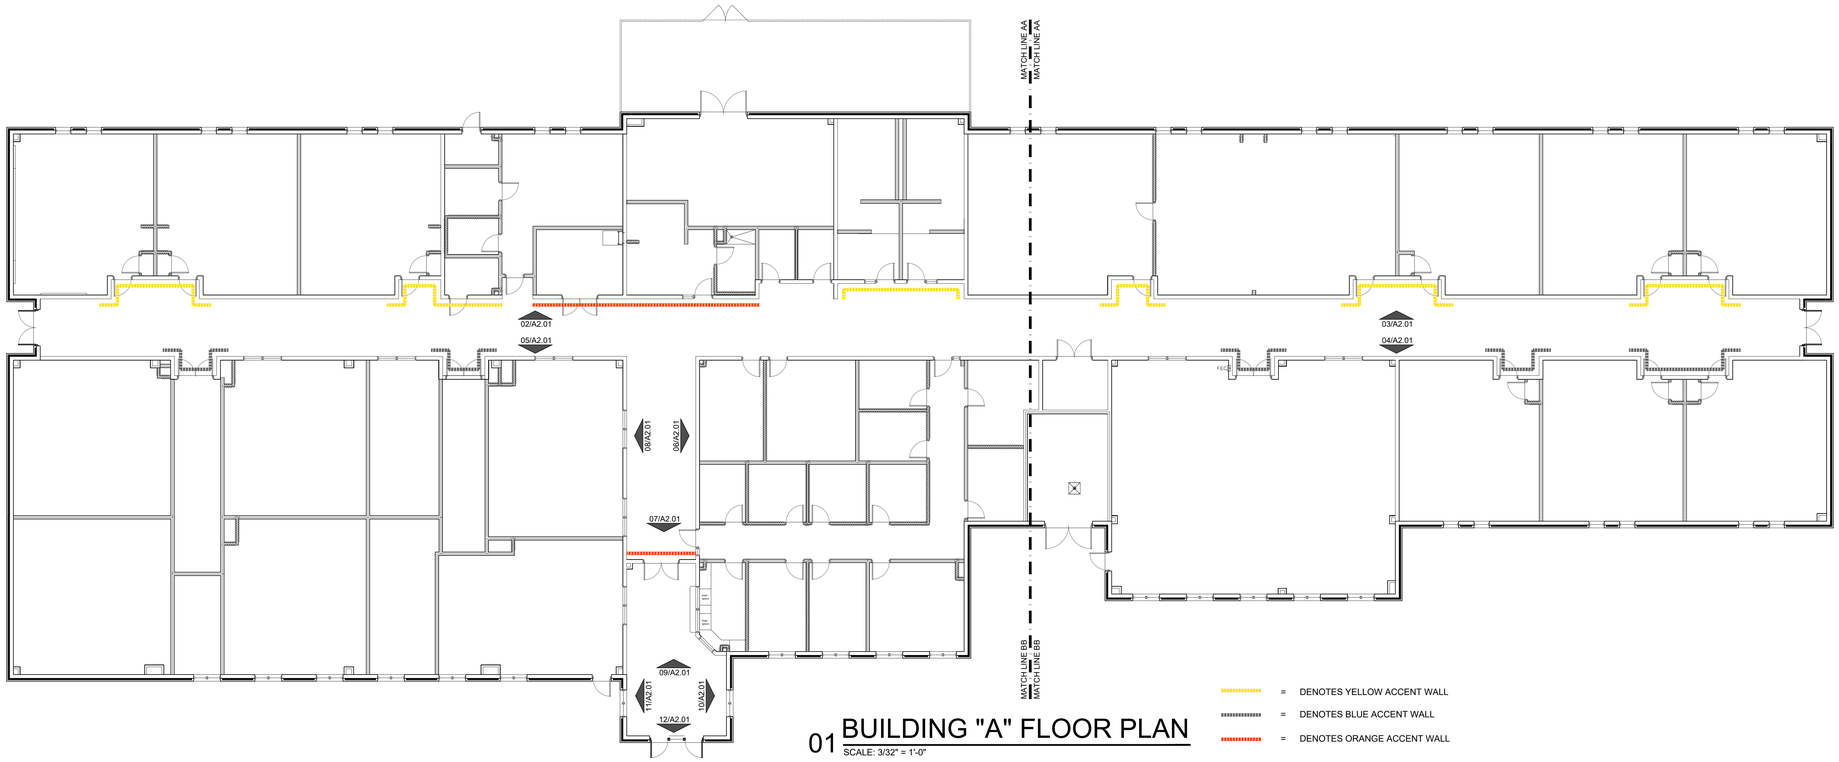

01 BUILDING "A" FLOOR PLAN
SCALE: 3/32" = 1'-0"

= DENOTES YELLOW ACCENT WALL

= DENOTES BLUE ACCENT WALL


= DENOTES ORANGE ACCENT WALL

PRINT IN COLOR


REFERENCE PLANS FOR DOOR AND WINDOW SPECIFICS INTERIOR ELEVATIONS AS SHOWN ARE FOR GENERAL PAINT LOCATIONS ONLY

PAINT COLOR LEGEND

- FIELD COLOR - MISTY SW6232
- YELLOW ACCENT COLOR - ANJOU PEAR SW6381
- BLUE ACCENT COLOR - BLUE BEYOND SW6961
- BLUE ACCENT COLOR - HONEST BLUE SW6520
- ACCENT COLOR - PEPPERCORN SW6381
- ACCENT COLOR - MORNING FOG SW6255
- ACCENT COLOR - ORANGE SWXXXX

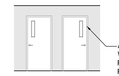


TYPICAL HOLLOW METAL FRAMES PAINT

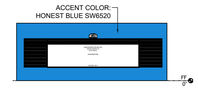


TYP. CLASSROOM TEACHING WALL PAINT




02 CORRIDOR NORTH INT. PAINT LAYOUT
SCALE: 1/8" = 1'-0"

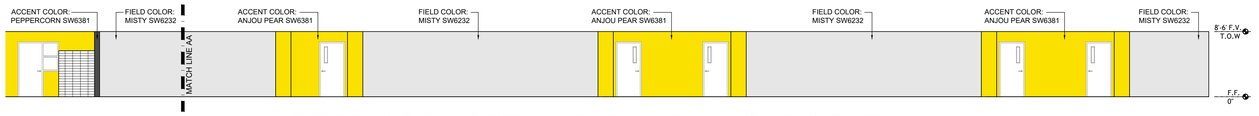

03 CORRIDOR NORTH INT. PAINT LAYOUT CONT.
SCALE: 1/8" = 1'-0"

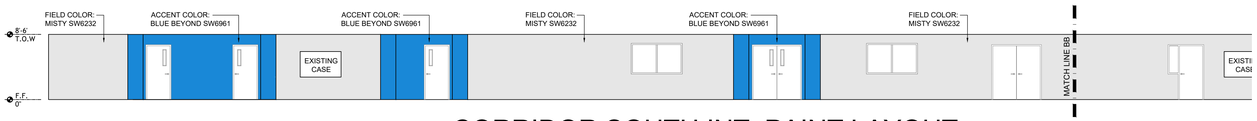


04 CORRIDOR SOUTH INT. PAINT LAYOUT
SCALE: 1/8" = 1'-0"

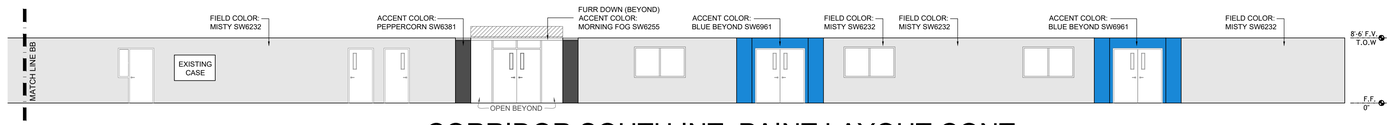


05 CORRIDOR SOUTH INT. PAINT LAYOUT CONT.
SCALE: 1/8" = 1'-0"




06 CORRIDOR EAST INT. PAINT LAYOUT
SCALE: 1/8" = 1'-0"

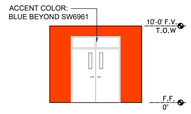

07 CORRIDOR SOUTH INT. PAINT LAYOUT
SCALE: 1/8" = 1'-0"

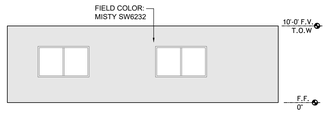


08 CORRIDOR WEST INT. PAINT LAYOUT
SCALE: 1/8" = 1'-0"

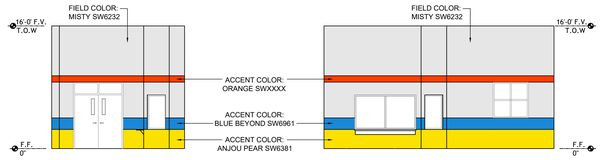


09 CORRIDOR NORTH INT. PAINT LAYOUT
SCALE: 1/8" = 1'-0"

10 CORRIDOR EAST INT. PAINT LAYOUT
SCALE: 1/8" = 1'-0"

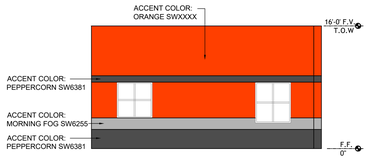

11 CORRIDOR WEST INT. PAINT LAYOUT
SCALE: 1/8" = 1'-0"

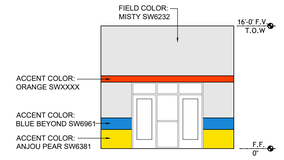

12 CORRIDOR SOUTH INT. PAINT LAYOUT
SCALE: 1/8" = 1'-0"

No.	REVISIONS	BY

GMS ARCHITECTS
1150 Paredes Line Rd.
Brownsville TX 78526
(956) 546-0110
fax (956) 546-0196


IDEA 2026 FBE IMPROVEMENTS
DISTRICT WIDE - TEXAS

IDEA Public Schools

REGISTERED ARCHITECT GABRIEL GOMEZ 23620 STATE OF TEXAS

© Copyright 2026
Gomez Mendez Saenz Inc.
Architects-Planners
Interior Designers

Date:	October, 2026
Scale:	As Noted
Project Architect:	Roan G. Gomez
Drawn By:	J.G. Alvarado
Job No.	2026 IDEA FBE
Sheet:	A2.01

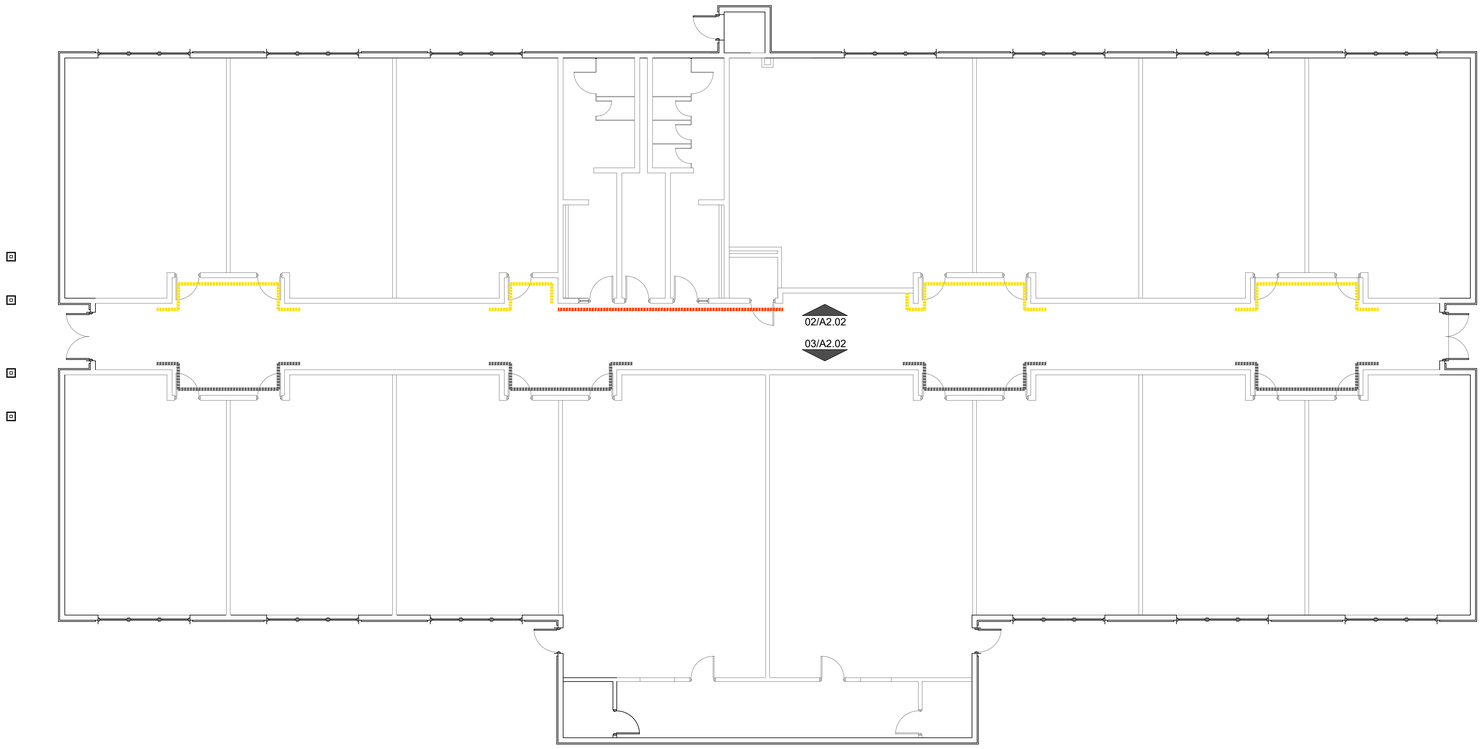

01 BUILDING "B" FLOOR PLAN
SCALE: 1/8" = 1'-0"

= DENOTES YELLOW ACCENT WALL

= DENOTES BLUE ACCENT WALL


= DENOTES ORANGE ACCENT WALL

PRINT IN COLOR


REFERENCE PLANS FOR DOOR AND WINDOW SPECIFICS INTERIOR ELEVATIONS AS SHOWN ARE FOR GENERAL PAINT LOCATIONS ONLY

PAINT COLOR LEGEND

- FIELD COLOR - MISTY SW6232
- YELLOW ACCENT COLOR - ANJOU PEAR SW6381
- BLUE ACCENT COLOR - BLUE BEYOND SW6961
- BLUE ACCENT COLOR - HONEST BLUE SW6520
- ACCENT COLOR - PEPPERCORN SW6381
- ACCENT COLOR - MORNING FOG SW6255
- ACCENT COLOR - ORANGE SWXXXX

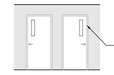

TYPICAL HOLLOW METAL FRAMES PAINT

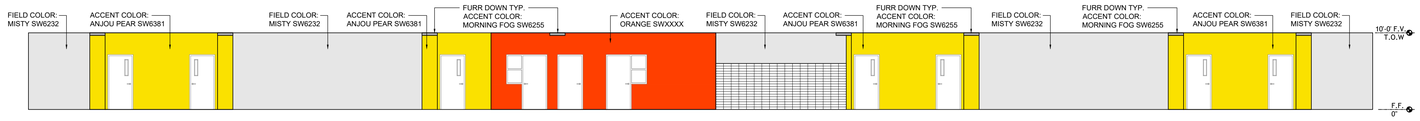


02 CORRIDOR NORTH INT. PAINT LAYOUT
SCALE: 1/8" = 1'-0"



03 CORRIDOR SOUTH INT. PAINT LAYOUT
SCALE: 1/8" = 1'-0"



04 TYP. ACCENT COLOR ELEVATION
SCALE: 1/8" = 1'-0"

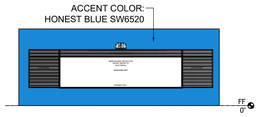

05 TYP. CLASSROOM TEACHING WALL PAINT
SCALE: 1/8" = 1'-0"

No.	REVISIONS	BY

GMS ARCHITECTS
1150 Paredes Line Rd.
Brownsville TX 78526
(956) 546-0110
fax (956) 546-0196


IDEA 2026 FBE IMPROVEMENTS
DISTRICT WIDE - TEXAS

IDEA Public Schools

REGISTERED ARCHITECT ROGAN G. GOMEZ 16232 2026 STATE OF TEXAS

© Copyright 2026
Gomez Mendez Saenz Inc.
Architects-Planners
Interior Designers

Date: October, 2026
Scale: As Noted
Project Architect: Roan G. Gomez
Drawn By: J.G. Alvarado
Job No.: 2026 IDEA FBE
Sheet: A2.02

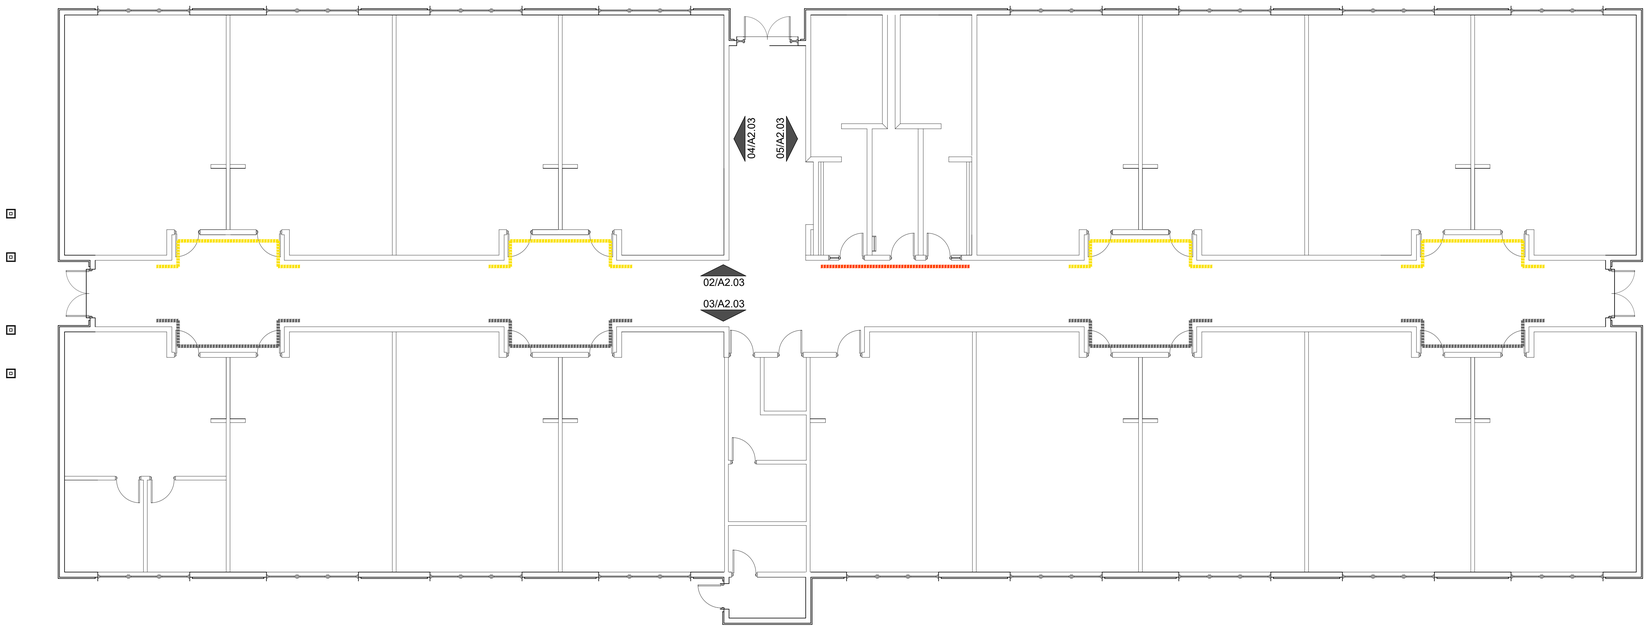


01 BUILDING "C" FLOOR PLAN
SCALE: 1/8" = 1'-0"

= DENOTES YELLOW ACCENT WALL
= DENOTES BLUE ACCENT WALL
= DENOTES ORANGE ACCENT WALL


02 CORRIDOR NORTH INT. PAINT LAYOUT
SCALE: 1/8" = 1'-0"




03 CORRIDOR SOUTH INT. PAINT LAYOUT
SCALE: 1/8" = 1'-0"

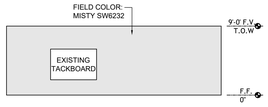


04 CORRIDOR WEST INT. PAINT LAYOUT
SCALE: 1/8" = 1'-0"

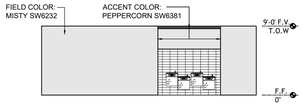

05 CORRIDOR EAST INT. PAINT LAYOUT
SCALE: 1/8" = 1'-0"

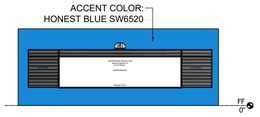

05 TYP. CLASSROOM TEACHING WALL PAINT
SCALE: 1/8" = 1'-0"

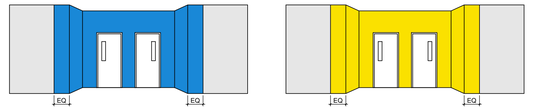


06 TYP. ACCENT COLOR ELEVATION
SCALE: 1/8" = 1'-0"

PRINT IN COLOR

REFERENCE PLANS FOR DOOR AND WINDOW SPECIFICS INTERIOR ELEVATIONS AS SHOWN ARE FOR GENERAL PAINT LOCATIONS ONLY

PAINT COLOR LEGEND

- FIELD COLOR - MISTY SW6232
- YELLOW ACCENT COLOR - ANJOU PEAR SW6381
- BLUE ACCENT COLOR - BLUE BEYOND SW6961
- BLUE ACCENT COLOR - HONEST BLUE SW6520
- ACCENT COLOR - PEPPERCORN SW6381
- ACCENT COLOR - MORNING FOG SW6255
- ACCENT COLOR - ORANGE SWXXXX

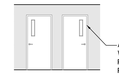

ALL H.M. DOOR AND WINDOW FRAMES TO BE PAINTED ACCENT COLOR: PEPPERCORN SW7674

TYPICAL HOLLOW METAL FRAMES PAINT

No.	REVISIONS	BY

GMS ARCHITECTS
1150 Paredes Line Rd.
Brownsville TX 78526
(956) 546-0110
fax (956) 546-0196


IDEA 2026 FBE IMPROVEMENTS
DISTRICT WIDE - TEXAS

IDEA Public Schools

REGISTERED ARCHITECT ROGAN G. GOMEZ 17232 2026 STATE OF TEXAS

© Copyright 2026
Gomez Mendez Saenz Inc.
Architects-Planners
Interior Designers

Date:	October, 2026
Scale:	As Noted
Project Architect:	Roan G. Gomez
Drawn By:	J.G. Alvarado
Job No.	2026 IDEA FBE
Sheet:	A2.03

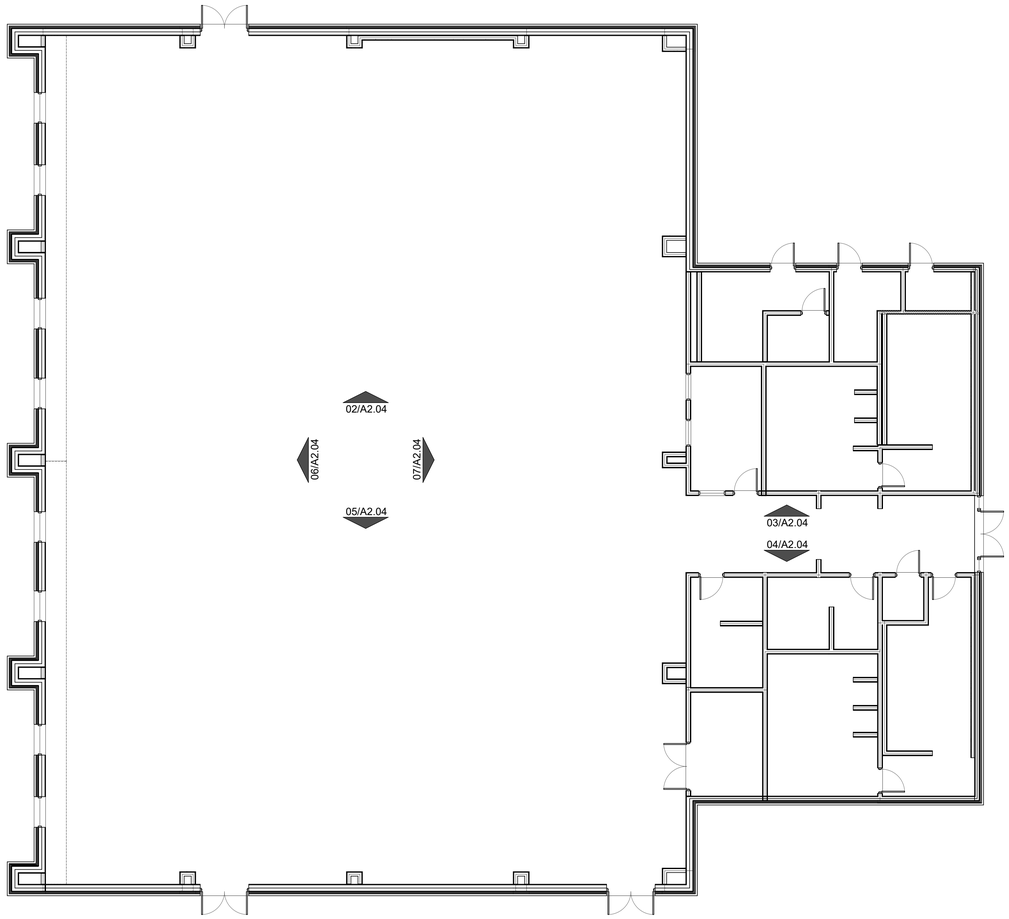


01 BUILDING "D" FLOOR PLAN
SCALE: 1/8" = 1'-0"

PRINT IN COLOR


REFERENCE PLANS FOR DOOR AND WINDOW SPECIFICS INTERIOR ELEVATIONS AS SHOWN ARE FOR GENERAL PAINT LOCATIONS ONLY

PAINT COLOR LEGEND


- FIELD COLOR - MISTY SW6232
- YELLOW ACCENT COLOR - DAFFODIL SW6901
- BLUE ACCENT COLOR - BLUE BEYOND SW6961
- ACCENT COLOR - PEPPERCORN SW6381
- ACCENT COLOR - ORANGE SWXXXX

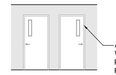


TYPICAL HOLLOW METAL FRAMES PAINT

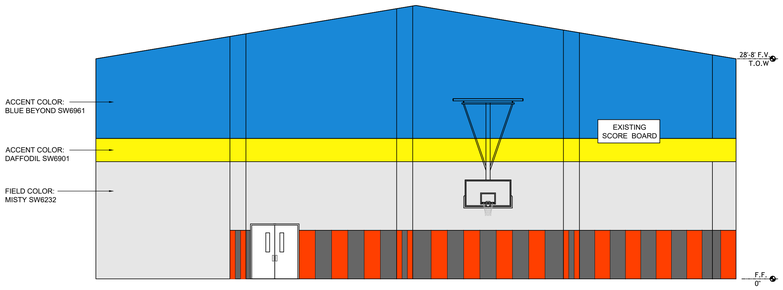


02 GYMNASIUM NORTH INT. PAINT LAYOUT
SCALE: 1/8" = 1'-0"

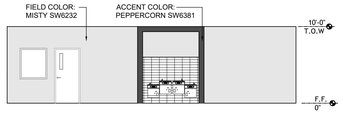


03 CORRIDOR NORTH INT. PAINT LAYOUT
SCALE: 1/8" = 1'-0"

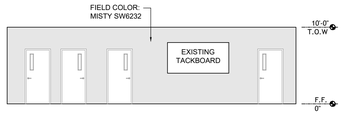


04 CORRIDOR SOUTH INT. PAINT LAYOUT
SCALE: 1/8" = 1'-0"

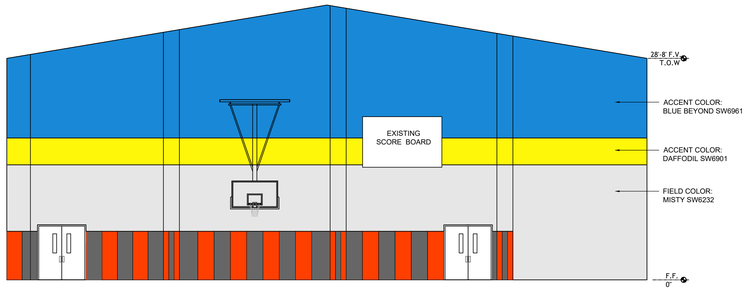

05 GYMNASIUM SOUTH INT. PAINT LAYOUT
SCALE: 1/8" = 1'-0"

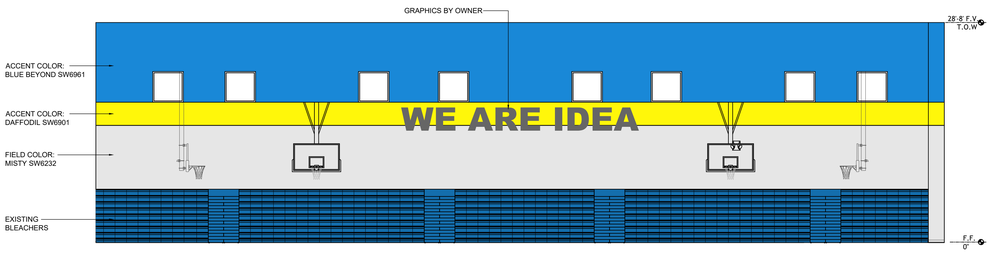

06 GYMNASIUM WEST INT. PAINT LAYOUT
SCALE: 1/8" = 1'-0"

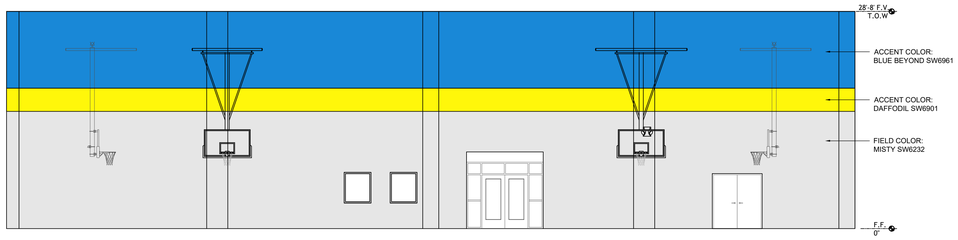

07 GYMNASIUM EAST INT. PAINT LAYOUT
SCALE: 1/8" = 1'-0"

No.	REVISIONS	BY

GMS ARCHITECTS
1150 Paredes Line Rd.
Brownsville TX 78526
(956) 546-0110
fax (956) 546-0196


IDEA 2026 FBE IMPROVEMENTS
DISTRICT WIDE - TEXAS

IDEA Public Schools

REGISTERED ARCHITECT
ROAN GABRIEL GOMEZ
26675
STATE OF TEXAS

© Copyright 2026
Gomez Mendez Saenz Inc.
Architects-Planners
Interior Designers

Date:	October, 2026
Scale:	As Noted
Project Architect:	Roan G. Gomez
Drawn By:	J.G. Alvarado
Job No:	2026 IDEA FBE
Sheet:	A2.04

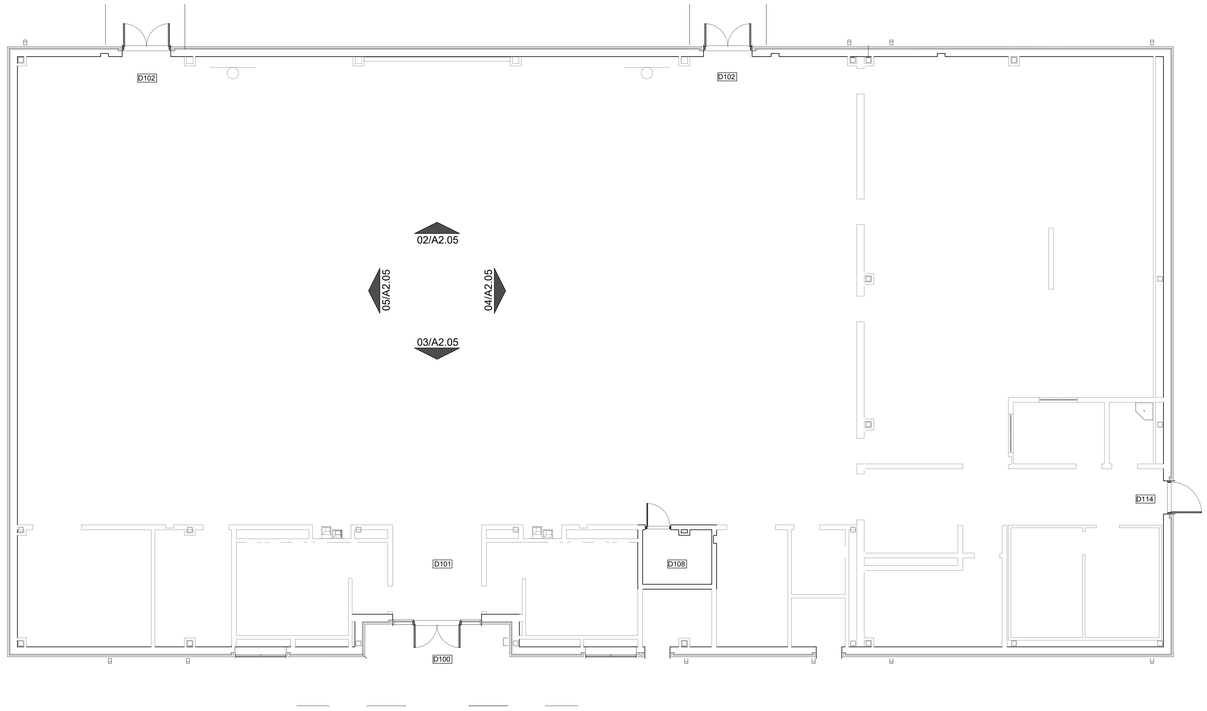


01 BUILDING "E" FLOOR PLAN
SCALE: 1/8" = 1'-0"

PRINT IN COLOR

REFERENCE PLANS FOR DOOR AND WINDOW SPECIFICS INTERIOR ELEVATIONS AS SHOWN ARE FOR GENERAL PAINT LOCATIONS ONLY

PAINT COLOR LEGEND

- FIELD COLOR - MISTY SW6232
- YELLOW ACCENT COLOR - DAFFODIL SW6901
- BLUE ACCENT COLOR - BLUE BEYOND SW6961
- ACCENT COLOR - PEPPERCORN SW6381
- ACCENT COLOR - ORANGE SWXXXX

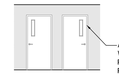


ALL H.M. DOOR AND WINDOW FRAMES TO BE PAINTED ACCENT COLOR: PEPPERCORN SW7674


TYPICAL HOLLOW METAL FRAMES PAINT

02 CAFETERIA NORTH INT. PAINT LAYOUT
SCALE: 1/8" = 1'-0"

04 CAFETERIA EAST INT. PAINT LAYOUT
SCALE: 1/8" = 1'-0"

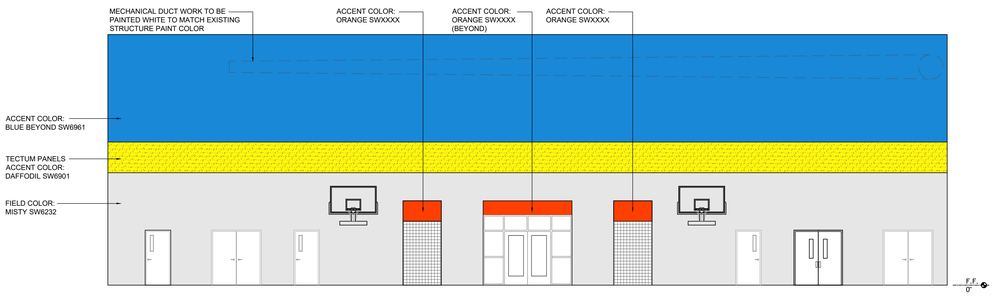

03 CAFETERIA SOUTH INT. PAINT LAYOUT
SCALE: 1/8" = 1'-0"

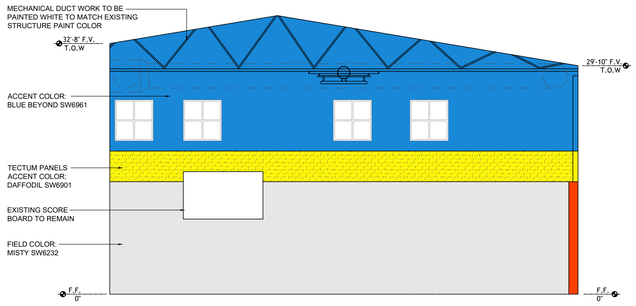

05 CAFETERIA WEST INT. PAINT LAYOUT
SCALE: 1/8" = 1'-0"

No.	REVISIONS	BY

GMS ARCHITECTS
1150 Paredes Line Rd.
Brownsville TX 78526
(956) 546-0110
fax (956) 546-0196


IDEA 2026 FBE IMPROVEMENTS
DISTRICT WIDE - TEXAS

IDEA Public Schools

REGISTERED ARCHITECT JOSE GOMEZ 16232 2026 STATE OF TEXAS

© Copyright 2026
Gomez Mendez Saenz Inc.
Architects-Planners
Interior Designers

Date: October, 2026
Scale: As Noted
Project Architect: Roan G. Gomez
Drawn By: J.G. Alvarado
Job No. 2026 IDEA FBE
Sheet: A2.05

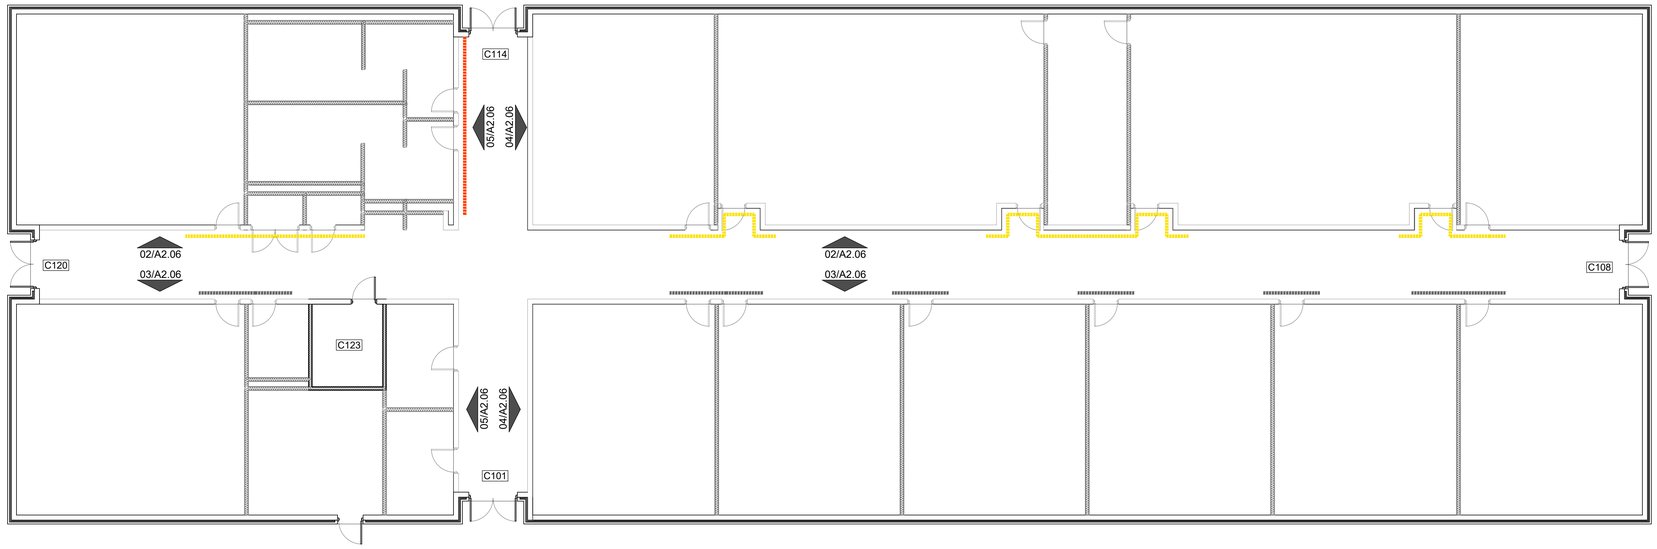


01 BUILDING "F" FLOOR PLAN

SCALE: 1/8" = 1'-0"

= DENOTES YELLOW ACCENT WALL


= DENOTES BLUE ACCENT WALL

= DENOTES ORANGE ACCENT WALL

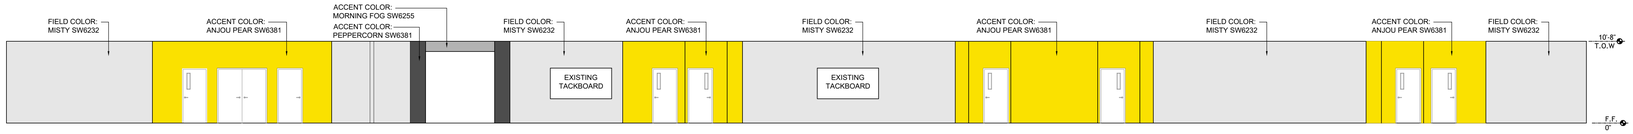


02 CORRIDOR NORTH INT. PAINT LAYOUT

SCALE: 1/8" = 1'-0"

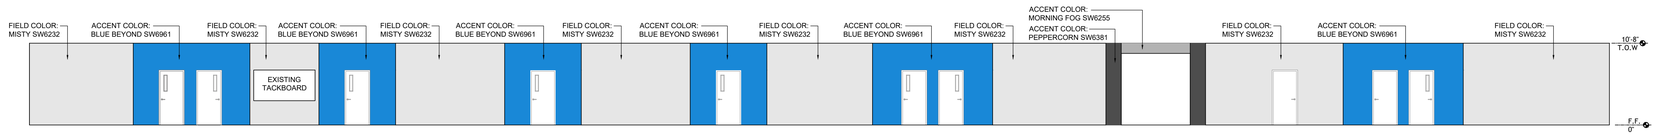


03 CORRIDOR SOUTH INT. PAINT LAYOUT

SCALE: 1/8" = 1'-0"

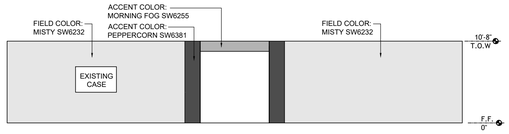

04 CORRIDOR EAST INT. PAINT LAYOUT

SCALE: 1/8" = 1'-0"

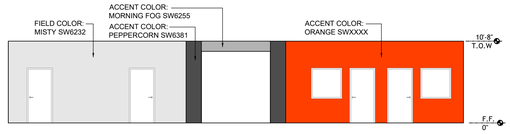


05 CORRIDOR WEST INT. PAINT LAYOUT

SCALE: 1/8" = 1'-0"



06 TYP. ACCENT COLOR ELEVATION

SCALE: 1/8" = 1'-0"

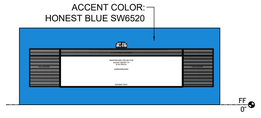

07 TYP. CLASSROOM TEACHING WALL PAINT

SCALE: 1/8" = 1'-0"

PRINT IN COLOR

REFERENCE PLANS FOR DOOR AND WINDOW SPECIFICS INTERIOR ELEVATIONS AS SHOWN ARE FOR GENERAL PAINT LOCATIONS ONLY

PAINT COLOR LEGEND

- FIELD COLOR - MISTY SW6232
- YELLOW ACCENT COLOR - ANJOU PEAR SW6381
- BLUE ACCENT COLOR - HONEST BLUE SW6520
- BLUE ACCENT COLOR - BLUE BEYOND SW6961
- ACCENT COLOR - PEPPERCORN SW6381
- ACCENT COLOR - MORNING FOG SW6255
- ACCENT COLOR - ORANGE SWXXXX



TYPICAL HOLLOW METAL FRAMES PAINT

No.	REVISIONS	BY

GMS ARCHITECTS
1150 Paredes Line Rd.
Brownsville TX 78526
(956) 546-0110
fax (956) 546-0196


IDEA 2026 FBE IMPROVEMENTS
DISTRICT WIDE - TEXAS

IDEA Public Schools

REGISTERED ARCHITECT
JAIME G. GOMEZ
STATE OF TEXAS
#23262
EXPIRES 08/31/2027

© Copyright 2026
Gomez Mendez Saenz Inc.
Architects-Planners
Interior Designers

Date: October, 2026
Scale: As Noted
Project Architect: Roan G. Gomez
Drawn By: J.G. Alvarado
Job No. 2026 IDEA FBE
Sheet: A2.06

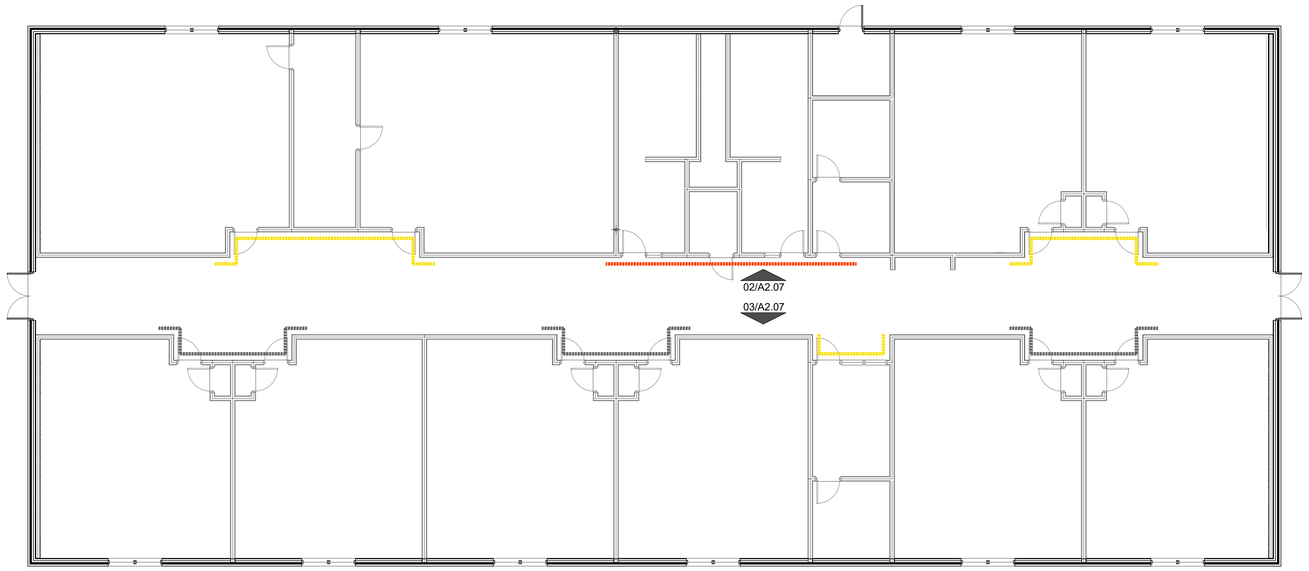

01 BUILDING "G" FLOOR PLAN
SCALE: 1/8" = 1'-0"


= DENOTES YELLOW ACCENT WALL
= DENOTES BLUE ACCENT WALL
= DENOTES ORANGE ACCENT WALL

PRINT IN COLOR

REFERENCE PLANS FOR DOOR AND WINDOW SPECIFICS INTERIOR ELEVATIONS AS SHOWN ARE FOR GENERAL PAINT LOCATIONS ONLY


PAINT COLOR LEGEND

- FIELD COLOR - MISTY SW6232
- YELLOW ACCENT COLOR - ANJOU PEAR SW6381
- BLUE ACCENT COLOR - BLUE BEYOND SW6961
- BLUE ACCENT COLOR - HONEST BLUE SW6520
- ACCENT COLOR - PEPPERCORN SW6381
- ACCENT COLOR - ORANGE SWXXXX

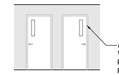


ALL H.M. DOOR AND WINDOW FRAMES TO BE PAINTED ACCENT COLOR: PEPPERCORN SW7674


TYPICAL HOLLOW METAL FRAMES PAINT

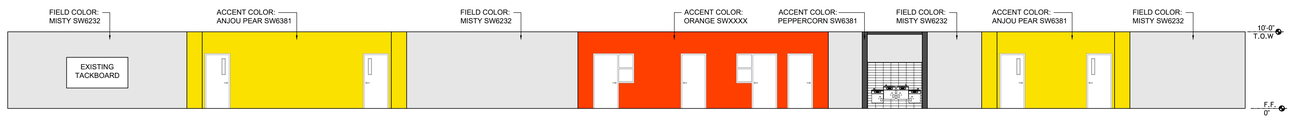


02 CORRIDOR NORTH INT. PAINT LAYOUT
SCALE: 1/8" = 1'-0"

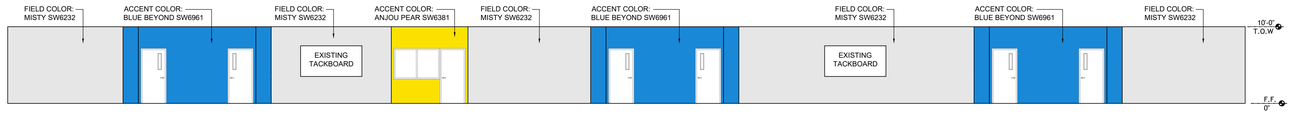

03 CORRIDOR SOUTH INT. PAINT LAYOUT
SCALE: 1/8" = 1'-0"

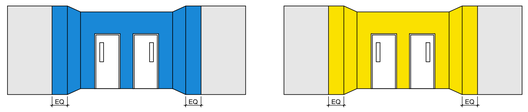

04 TYP. ACCENT COLOR ELEVATION
SCALE: 1/8" = 1'-0"

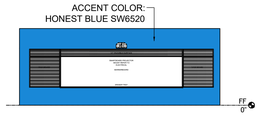

05 TYP. CLASSROOM TEACHING WALL PAINT
SCALE: 1/8" = 1'-0"

No.	REVISIONS	BY

GMS ARCHITECTS
1150 Paredes Line Rd.
Brownsville TX 78526
(956) 546-0110
fax (956) 546-0196


IDEA 2026 FBE IMPROVEMENTS
DISTRICT WIDE - TEXAS

IDEA Public Schools


REGISTERED ARCHITECT
ROAN G. GOMEZ
103232
2025
STATE OF TEXAS

© Copyright 2026
Gomez Mendez Saenz Inc.
Architects-Planners
Interior Designers


Date: October, 2026
Scale: As Noted
Project Architect: Roan G. Gomez
Drawn By: J.G. Alvarado
Job No. 2026 IDEA FBE
Sheet: A2.07

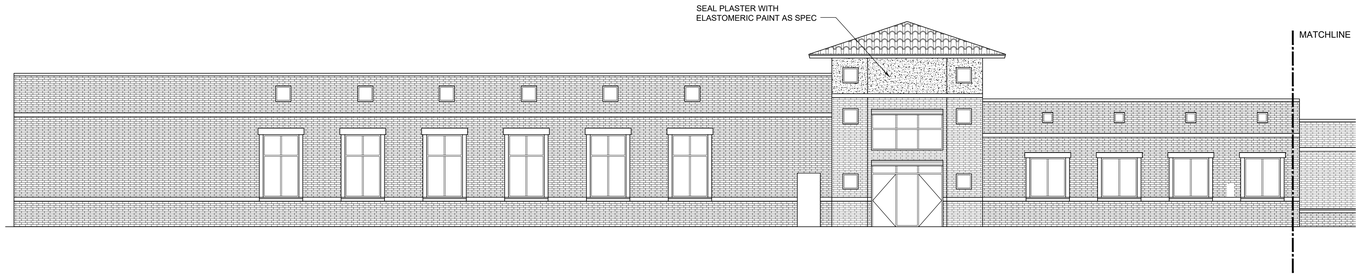


01 EAST ELEVATION
SCALE: 1/8" = 1'-0"

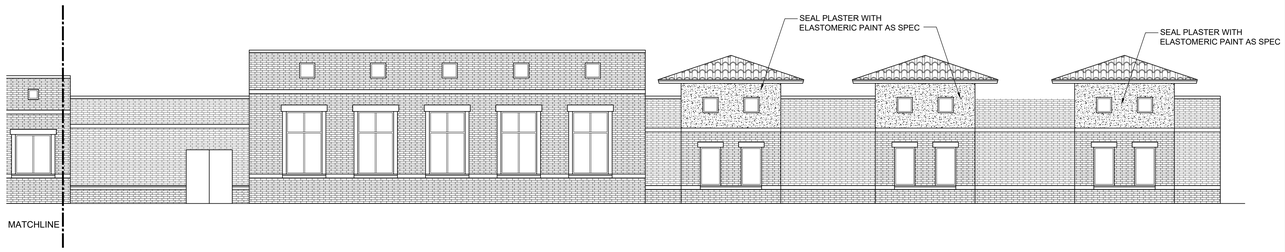


01 EAST ELEVATION
SCALE: 1/8" = 1'-0"

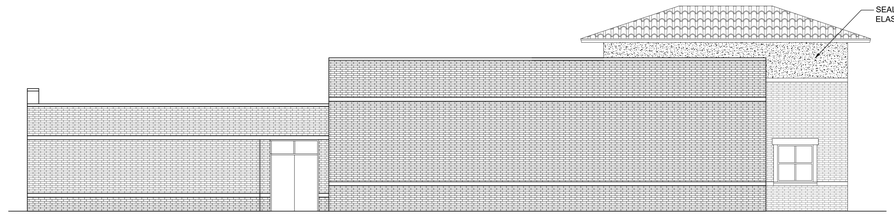


02 SOUTH ELEVATION
SCALE: 1/8" = 1'-0"

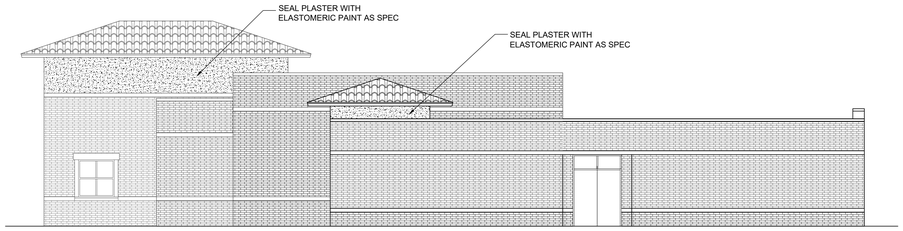

03 NORTH ELEVATION
SCALE: 1/8" = 1'-0"

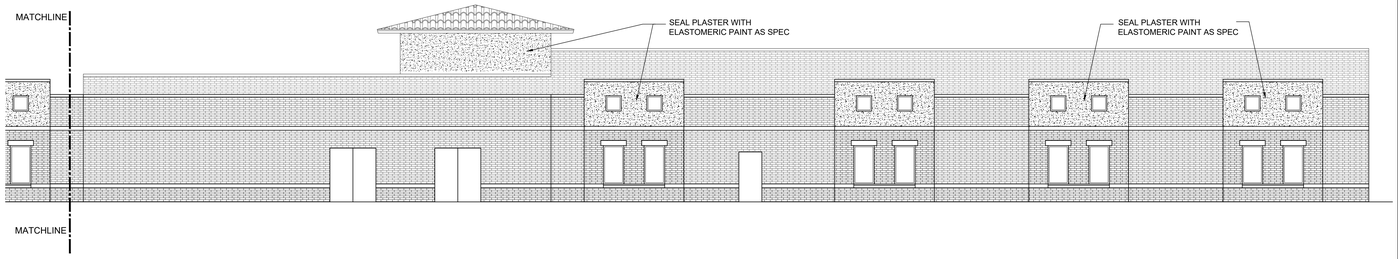

04 WEST ELEVATION
SCALE: 1/8" = 1'-0"

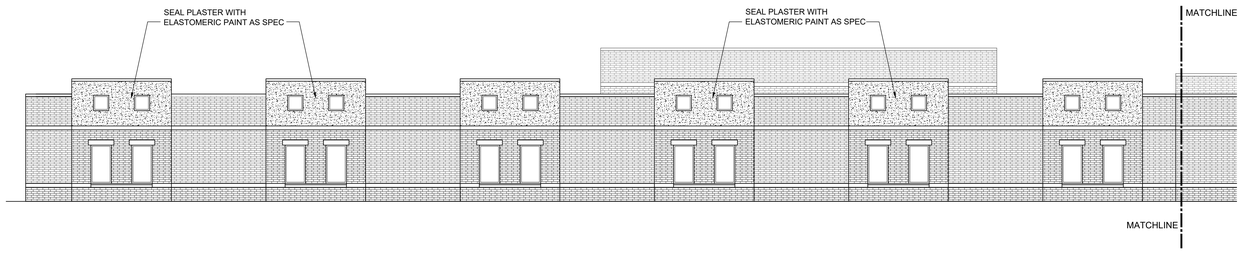

04 WEST ELEVATION
SCALE: 1/8" = 1'-0"

No.	REVISIONS	BY

GMS ARCHITECTS
1150 Paredes Line Rd.
Brownsville TX 78526
(956) 546-0110
fax (956) 546-0196

IDEA 2026 FBE IMPROVEMENTS
DISTRICT WIDE - TEXAS

IDEA Public Schools

REGISTERED ARCHITECT
ROAN GABRIEL GOMEZ
106262
STATE OF TEXAS

© Copyright 2026
Gomez Mendez Saenz Inc.
Architects-Planners
Interior Designers

Date:	October, 2026
Scale:	As Noted
Project Architect:	Roan G. Gomez
Drawn By:	J.G. Alvarado
Job No:	2026 IDEA FBE
Sheet:	A5.01