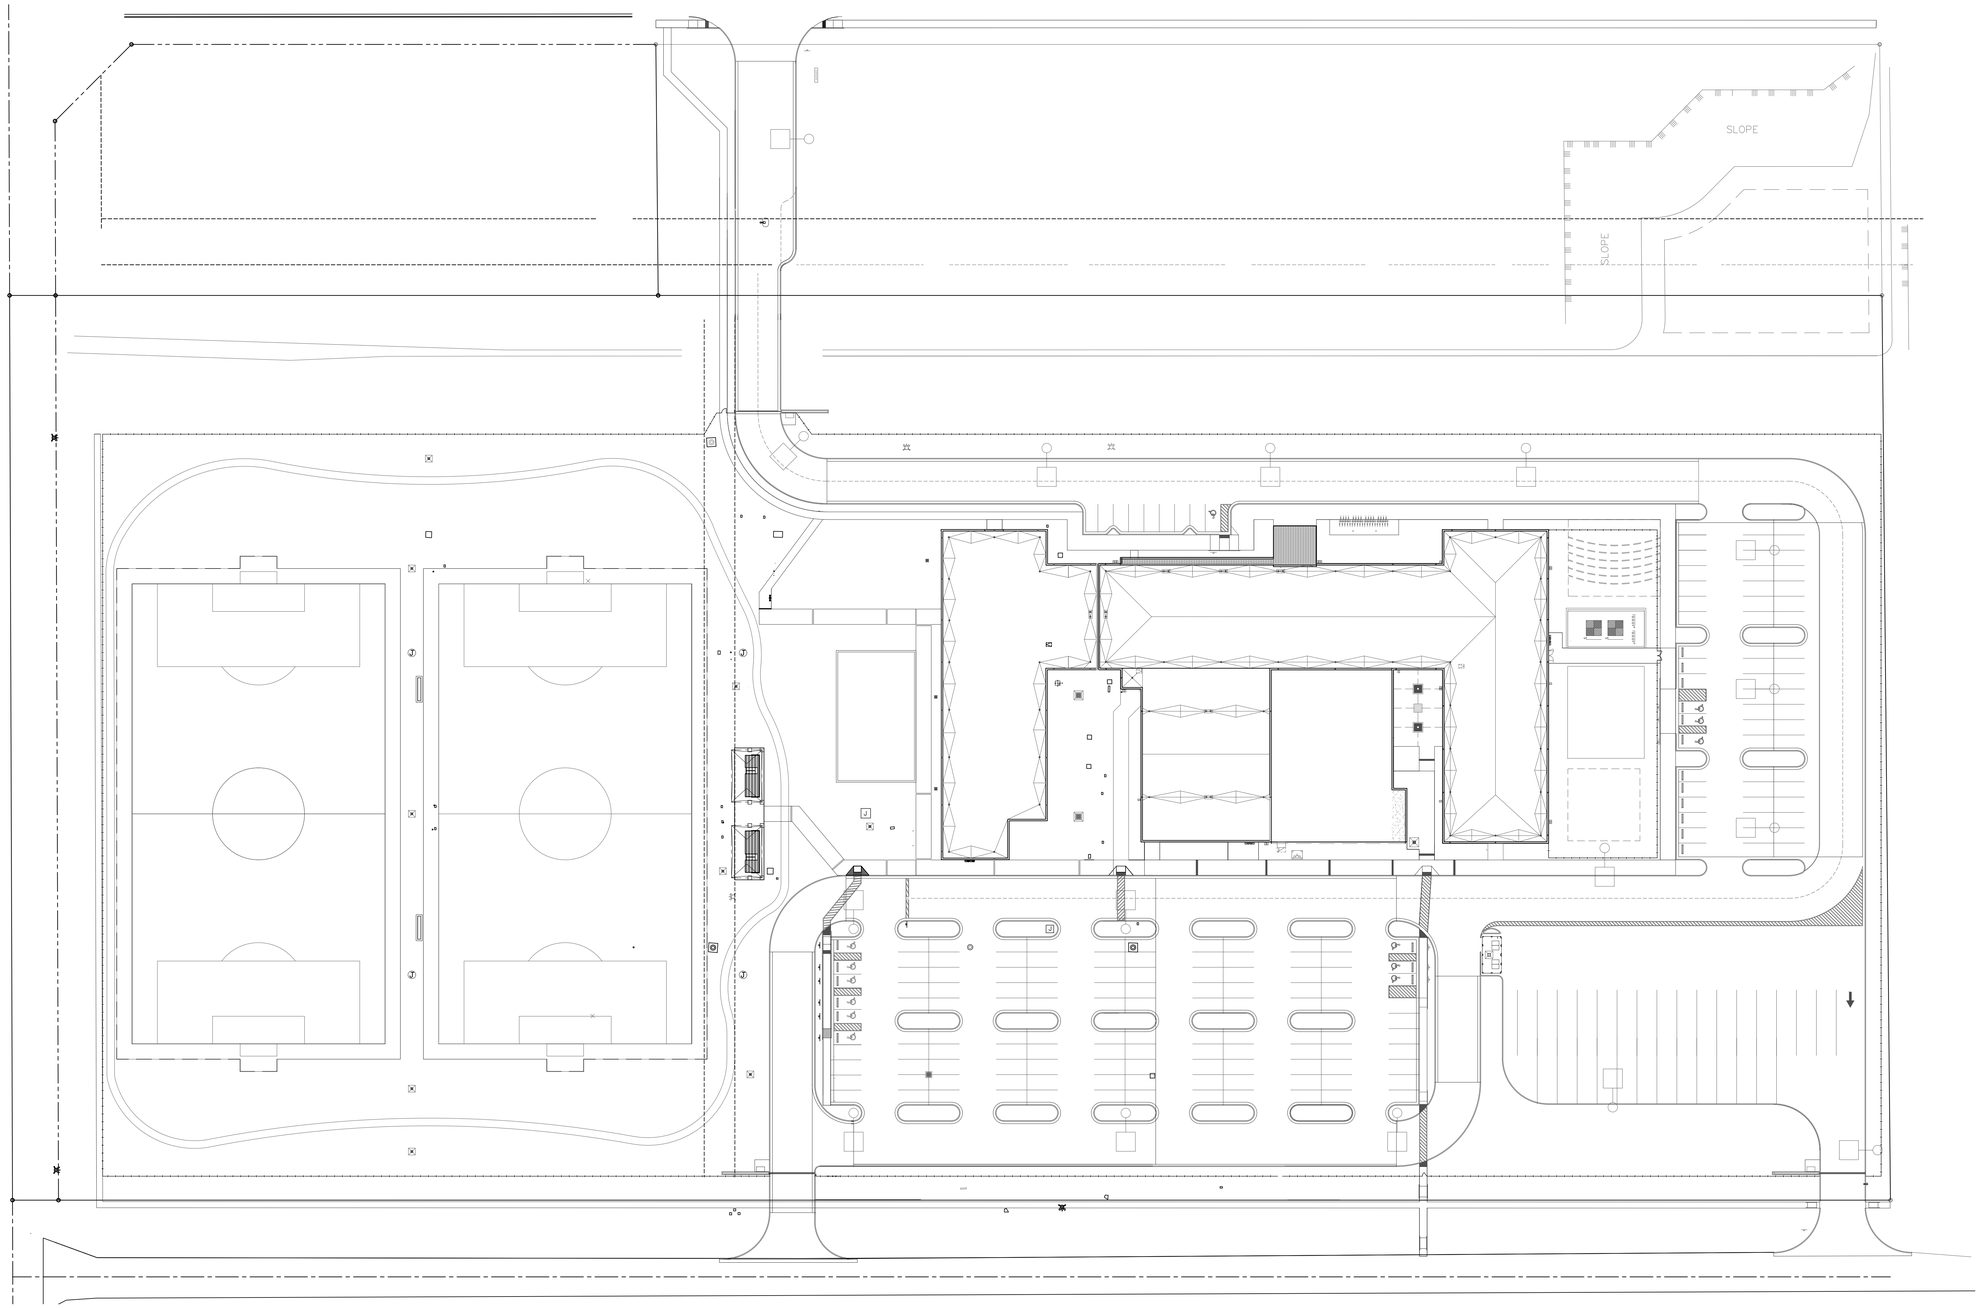

01 OVERALL SITE PLAN

SCALE 1" = 40'-0"

PLAN NORTH

No.	REVISIONS	BY

GMS ARCHITECTS

1150 Paredes Line Rd.
Brownsville TX 78526
(956) 546-0110
fax (956) 546-0196

IDEA PUBLIC SCHOOLS
SECURITY IMPROVEMENTS

IDEA Public Schools

REGISTERED ARCHITECT
ROAN GABRIEL GOMEZ
10/15/2025
23625
STATE OF TEXAS

© Copyright 2025
Gomez Mendez Saenz Inc.
Architects-Planners
Interior Designers

Date:	10/2025
Scale:	As Noted
Project Architect:	Roan Gomez, AIA
Drawn By:	RN
Job No.	IDEA HARDWARE
Sheet:	A1.01

ROBINDALE

Oct 06, 2025 – 11:41amC:\Users\rgg\AppData\Local\Temp\AcPublish_21336\A1.01.dwg

SYMBOL LEGEND

XX DOOR HARDWARE

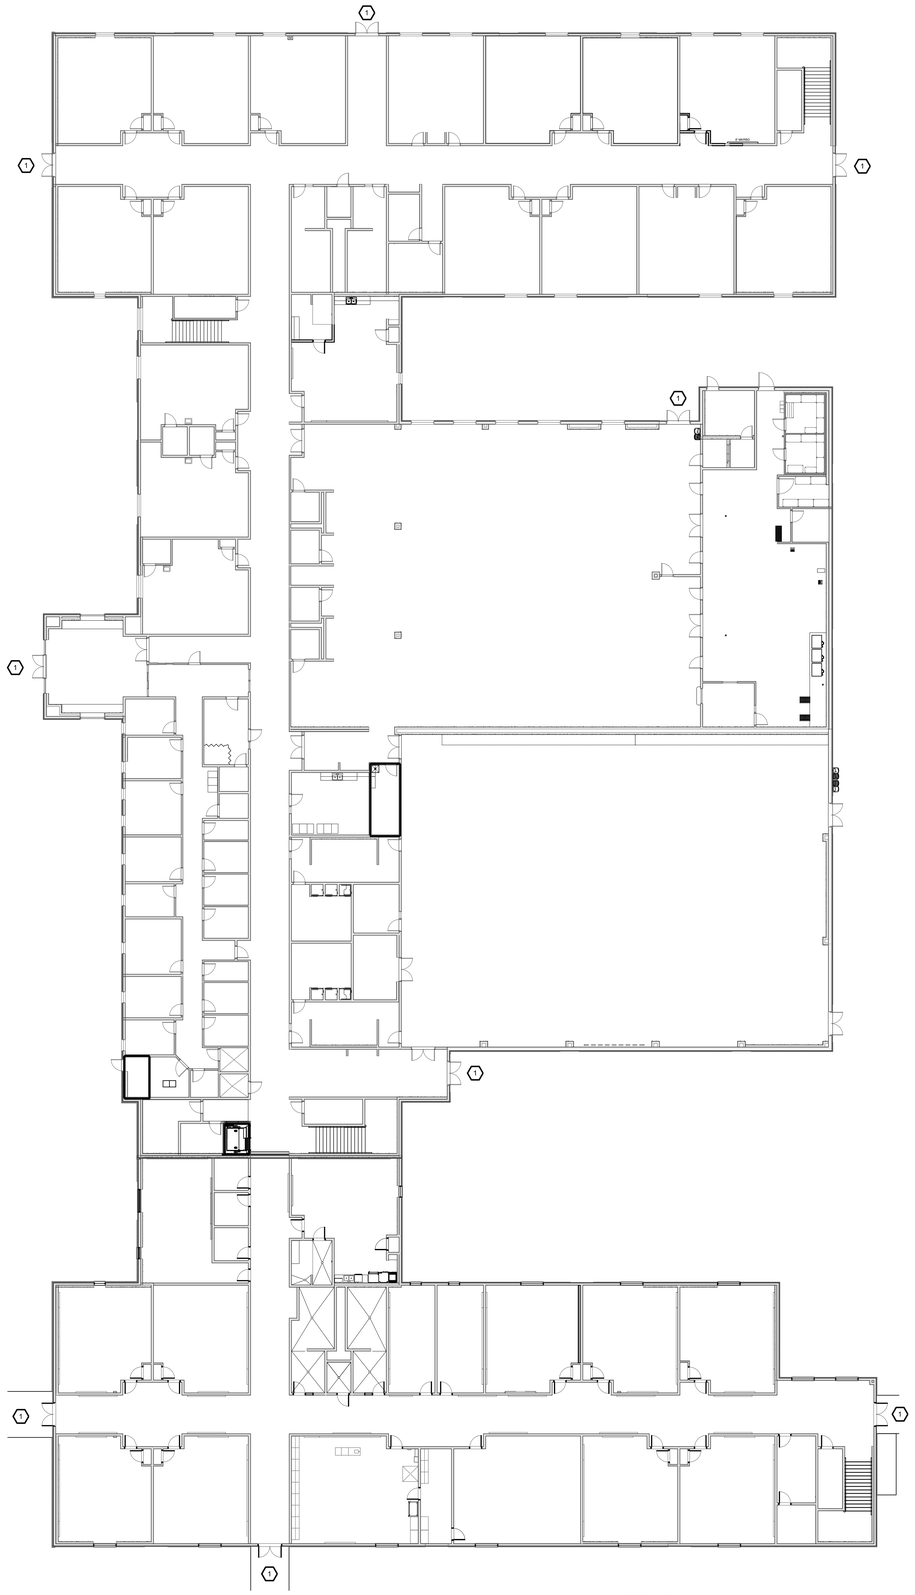

FIRST FLOOR

01 FLOOR PLAN

SCALE: 1 = 40

ROBINDALE

No.	REVISIONS	BY

GMS ARCHITECTS

1150 Paredes Line Rd.
Brownsville TX 78526
(956) 546-0110
fax (956) 546-0196

IDEA PUBLIC SCHOOLS

SECURITY IMPROVEMENTS

VARIOUS CAMPUSES - RIO GRANDE VALLEY

IDEA Public Schools

© Copyright 2025
Gomez Mendez Saenz Inc.
Architects-Planners
Interior Designers

Date: 10/2025

Scale: As Noted

Project Architect: Roan Gomez, AIA

Drawn By: RN

Job No. IDEA HARDWARE

Sheet: A2.01

Oct 06, 2025 - 11:41amC:\Users\rgg\AppData\Local\Temp\AcPublish_21336\A2.00.dwg

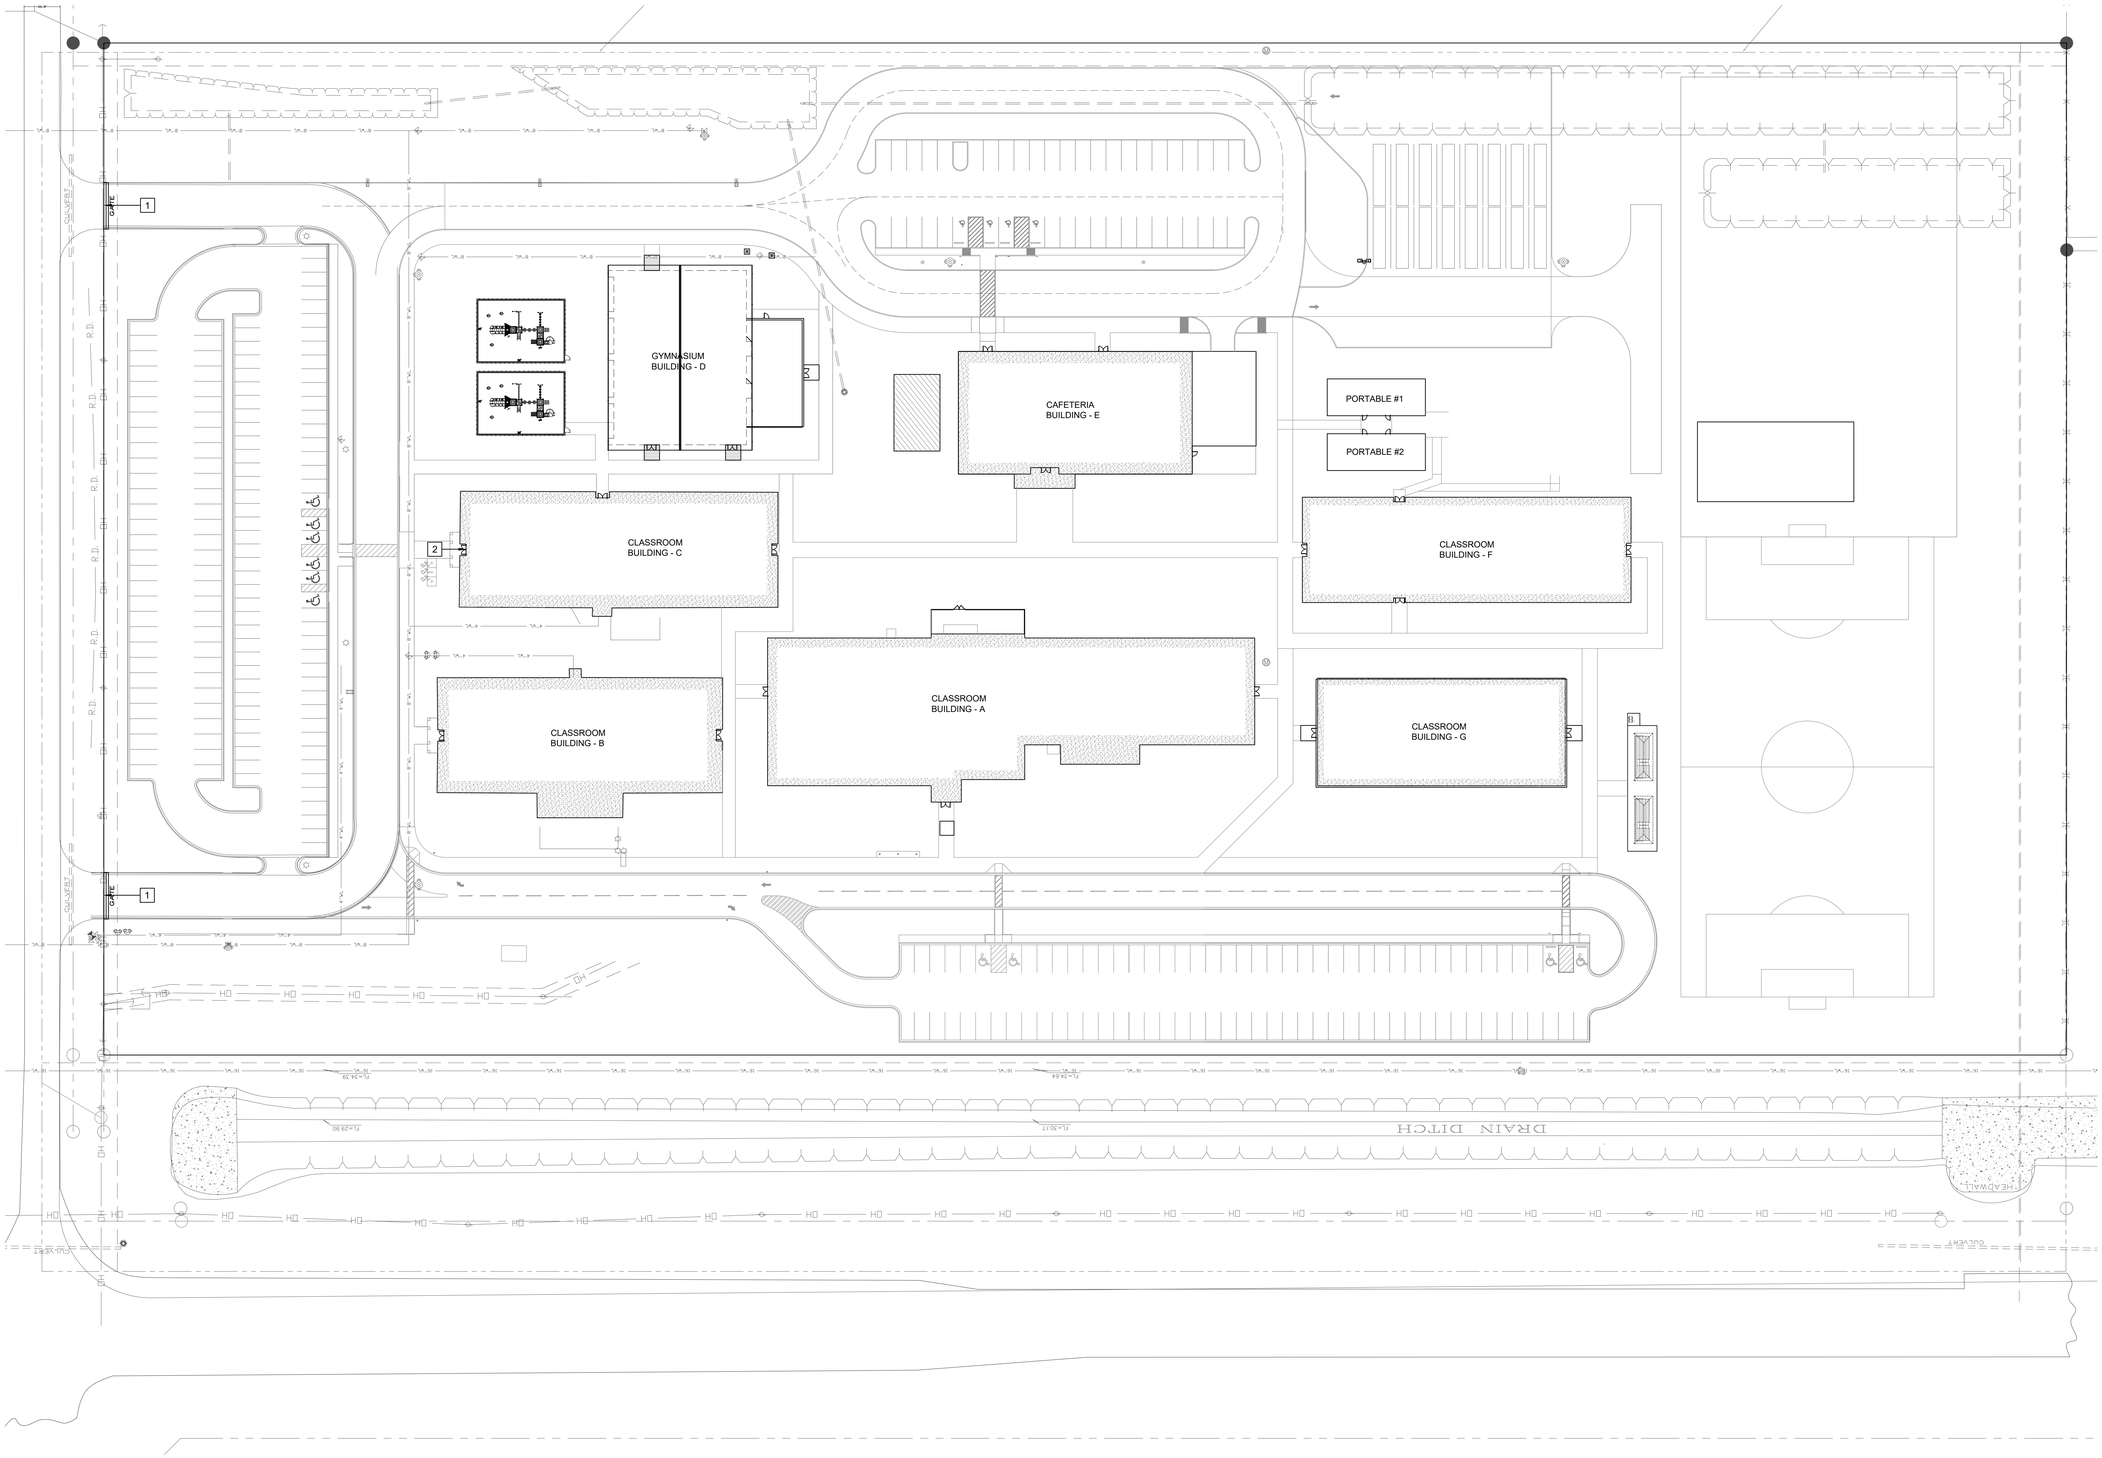

01 OVERALL SITE PLAN

SCALE 1" = 40'-0"

PLAN NORTH

SAN BENITO

No.	REVISIONS	BY
	8/8/2024	RN

GMS ARCHITECTS

1150 Paredes Line Rd.
Brownsville TX 78526
(956) 546-0110
fax (956) 546-0196

IDEA PUBLIC SCHOOLS
SECURITY IMPROVEMENTS

IDEA Public Schools

REGISTERED ARCHITECT
ROAN GABRIEL GOMEZ
10/15/2025
12623
STATE OF TEXAS

© Copyright 2025
Gomez Mendez Saenz Inc.
Architects-Planners
Interior Designers

Date:	10/2025
Scale:	As Noted
Project Architect:	Roan Gomez, AIA
Drawn By:	RN
Job No.	IDEA HARDWARE
Sheet:	A1.01

Oct 06, 2025 – 11:58amC:\Users\rgg\AppData\Local\Temp\AcPublish_21336\A1.01.dwg

BUILDING A
FLOOR PLAN
SCALE: 3/32" = 1'-0"

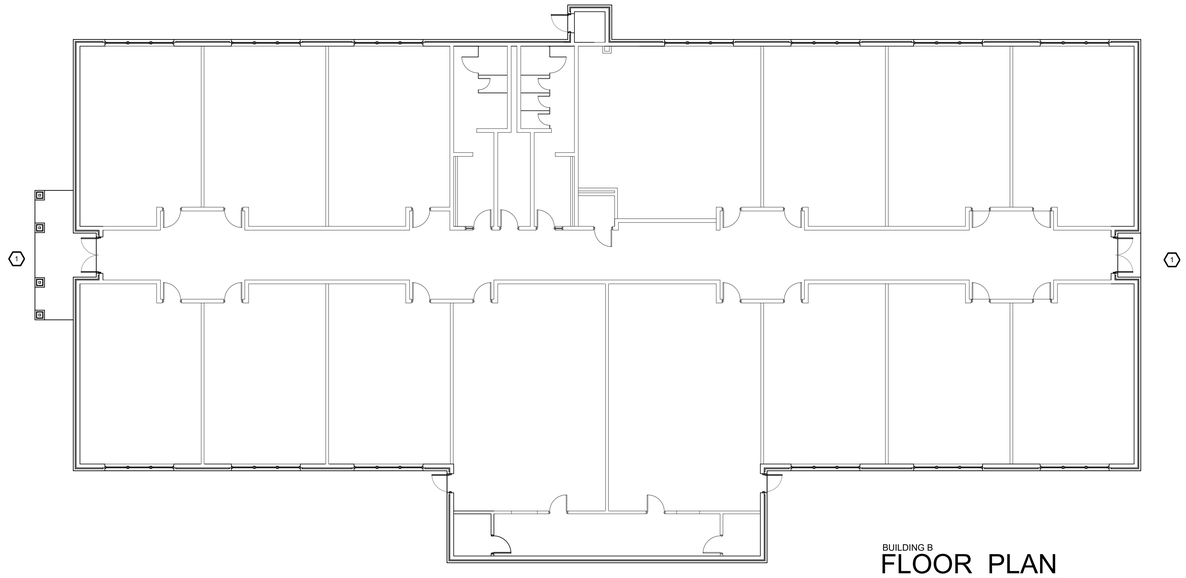

BUILDING B
FLOOR PLAN
SCALE: 3/32" = 1'-0"

SYMBOL LEGEND
XX DOOR HARDWARE

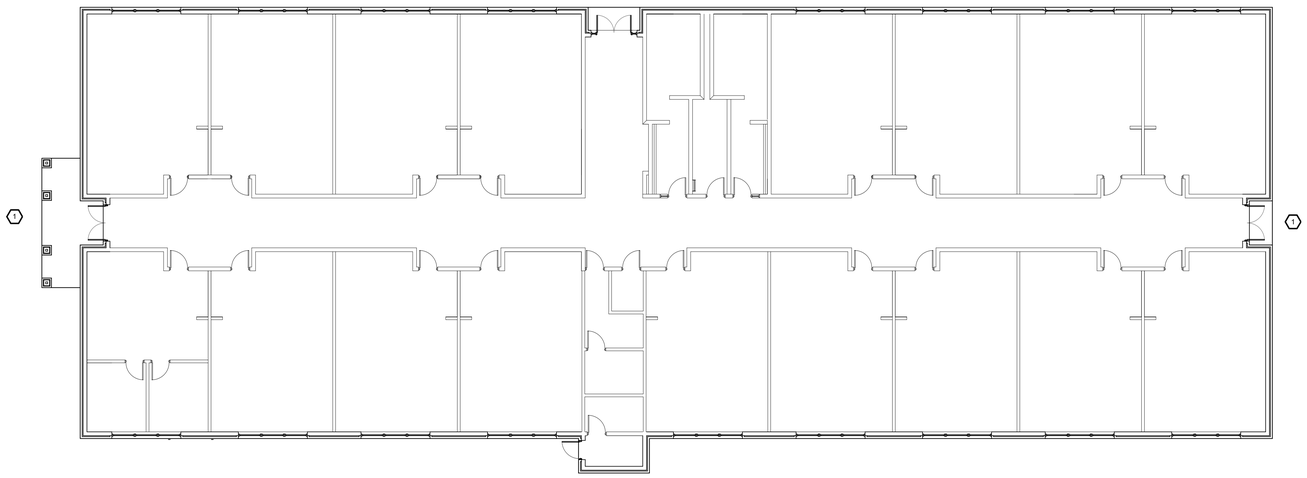

BUILDING C
FLOOR PLAN
SCALE: 3/32" = 1'-0"

SAN BENITO

No.	REVISIONS	BY

GMS ARCHITECTS
1150 Paredes Line Rd.
Brownsville TX 78526
(956) 546-0110
fax (956) 546-0196

IDEA PUBLIC SCHOOLS
SECURITY IMPROVEMENTS
VARIOUS CAMPUSES - RIO GRANDE VALLEY

IDEA Public Schools

REGISTERED ARCHITECT ROAN GABRIEL GOMEZ 10/8/2025 23625 STATE OF TEXAS

© Copyright 2025
Gomez Mendez Saenz Inc.
Architects-Planners
Interior Designers

Date:	10/2025
Scale:	As Noted
Project Architect:	Roan Gomez, AIA
Drawn By:	RN
Job No.	IDEA HARDWARE
Sheet:	A2.01

Oct 06, 2025 – 11:58amC:\Users\rgg\Dropbox\2025 IDEA Facilities\IDEA Panic Hardware Replacement\Campuses\IDEA San Benito\A2.00.dwg

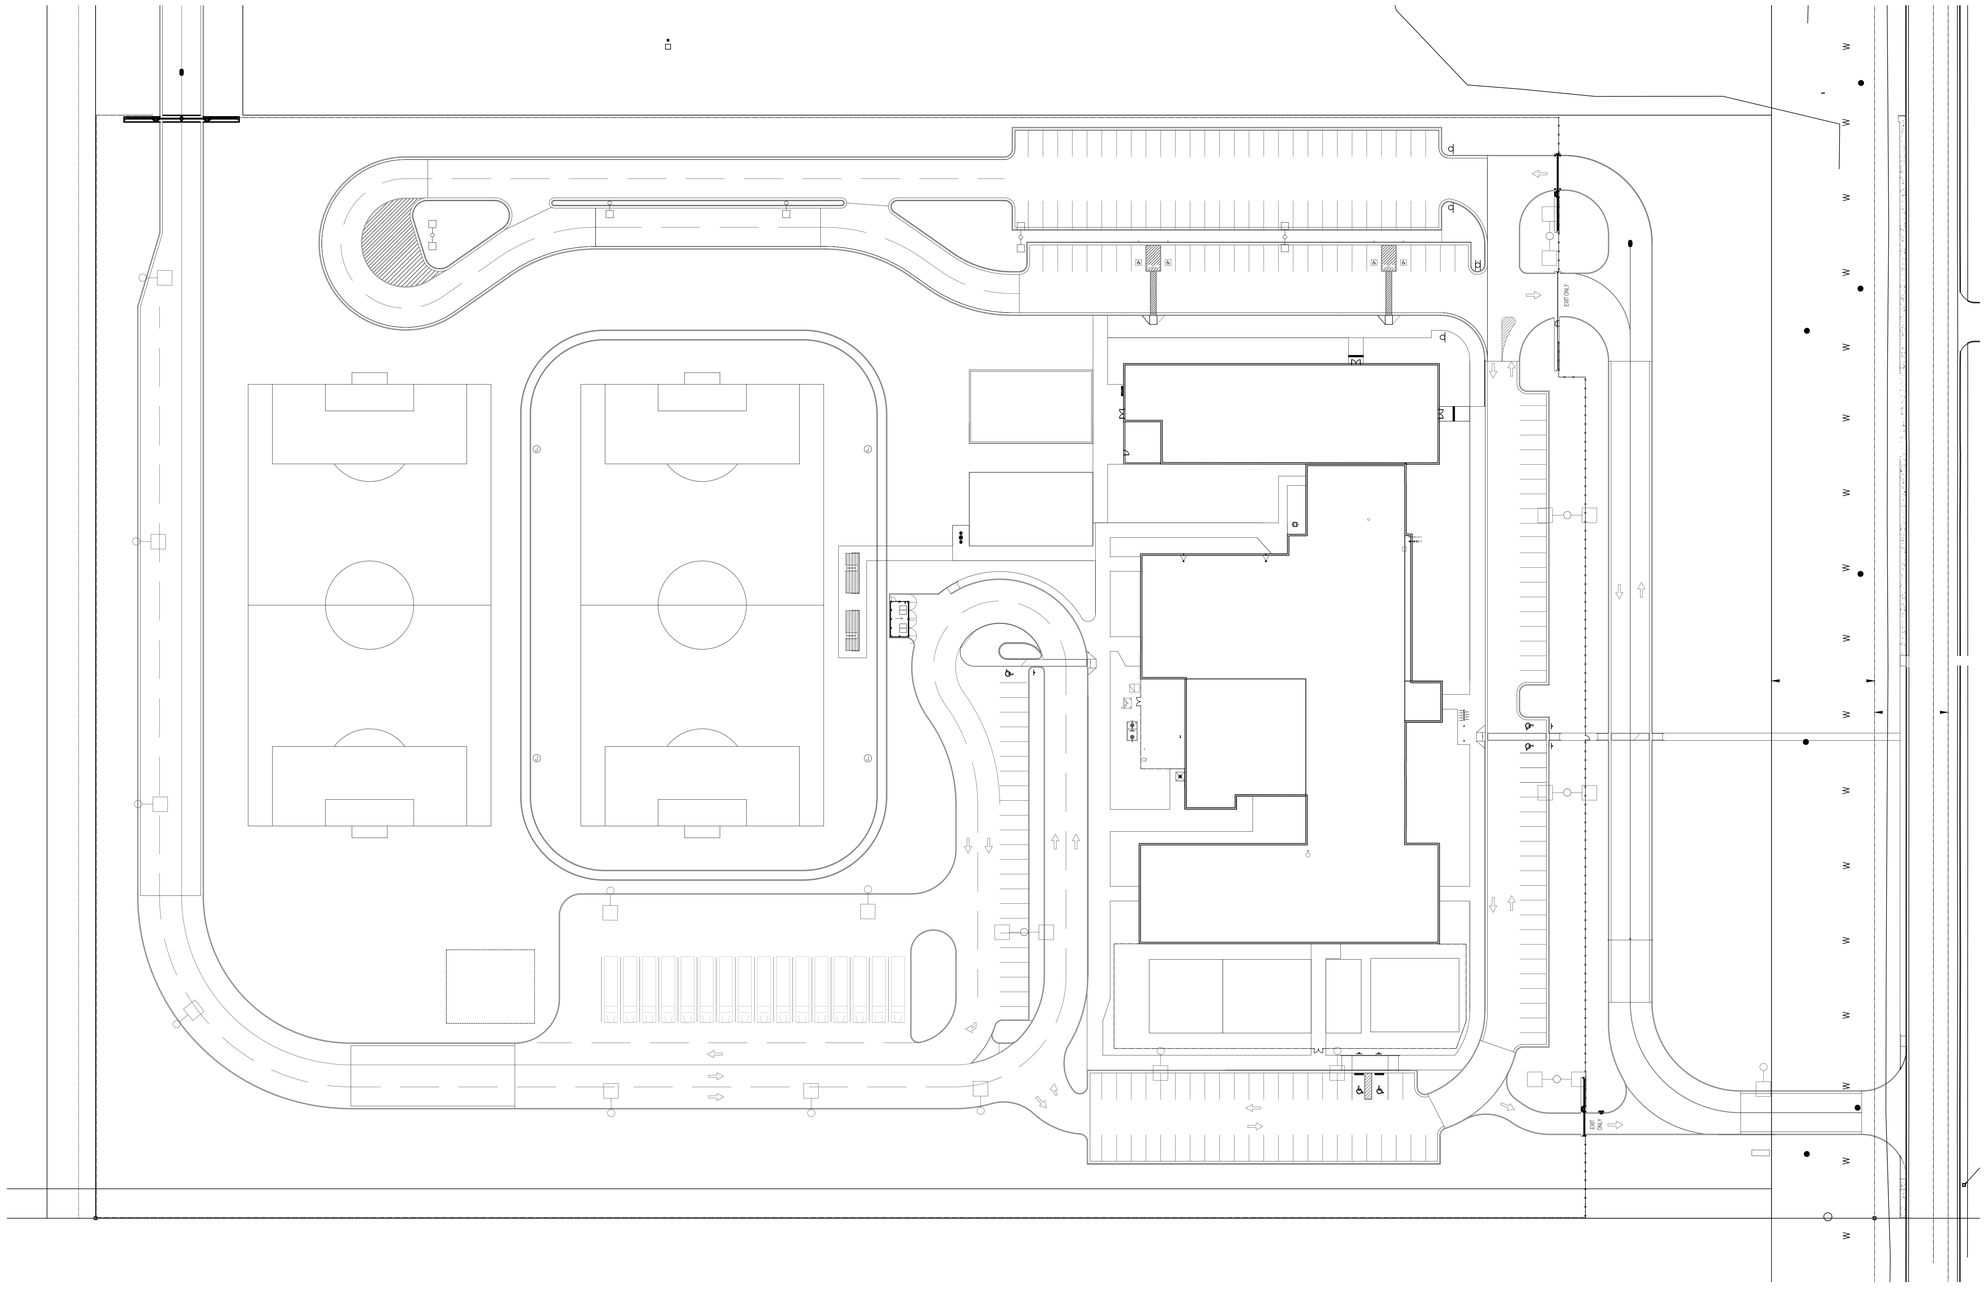

01 CAMPUS SITE PLAN
SCALE: 1" = 50'-0"

TRUE NORTH PLAN NORTH

HARLINGEN

No.	REVISIONS	BY

GMS ARCHITECTS
1150 Paredes Line Rd.
Brownsville TX 78526
(956) 546-0110
fax (956) 546-0196

IDEA PUBLIC SCHOOLS
SECURITY IMPROVEMENTS

IDEA Public Schools

REGISTERED ARCHITECT
ROAN GABRIEL GOMEZ
10/6/2025
STATE OF TEXAS

© Copyright 2025
Gomez Mendez Saenz Inc.
Architects-Planners
Interior Designers

Date: 10/2025
Scale: As Noted
Project Architect: Roan Gomez, AIA
Drawn By: RN
Job No. IDEA HARDWARE
Sheet: A1.01

Oct 06, 2025 – 11:04amC:\Users\rgg\AppData\Local\Temp\AcPublish_21336\A1.00.dwg

No.	REVISIONS	BY
1	11/9/2023	RN

GMS ARCHITECTS
1150 Paredes Line Rd.
Brownsville TX 78526
(956) 546-0110
fax (956) 546-0196

IDEA PUBLIC SCHOOLS
SECURITY IMPROVEMENTS

IDEA Public Schools

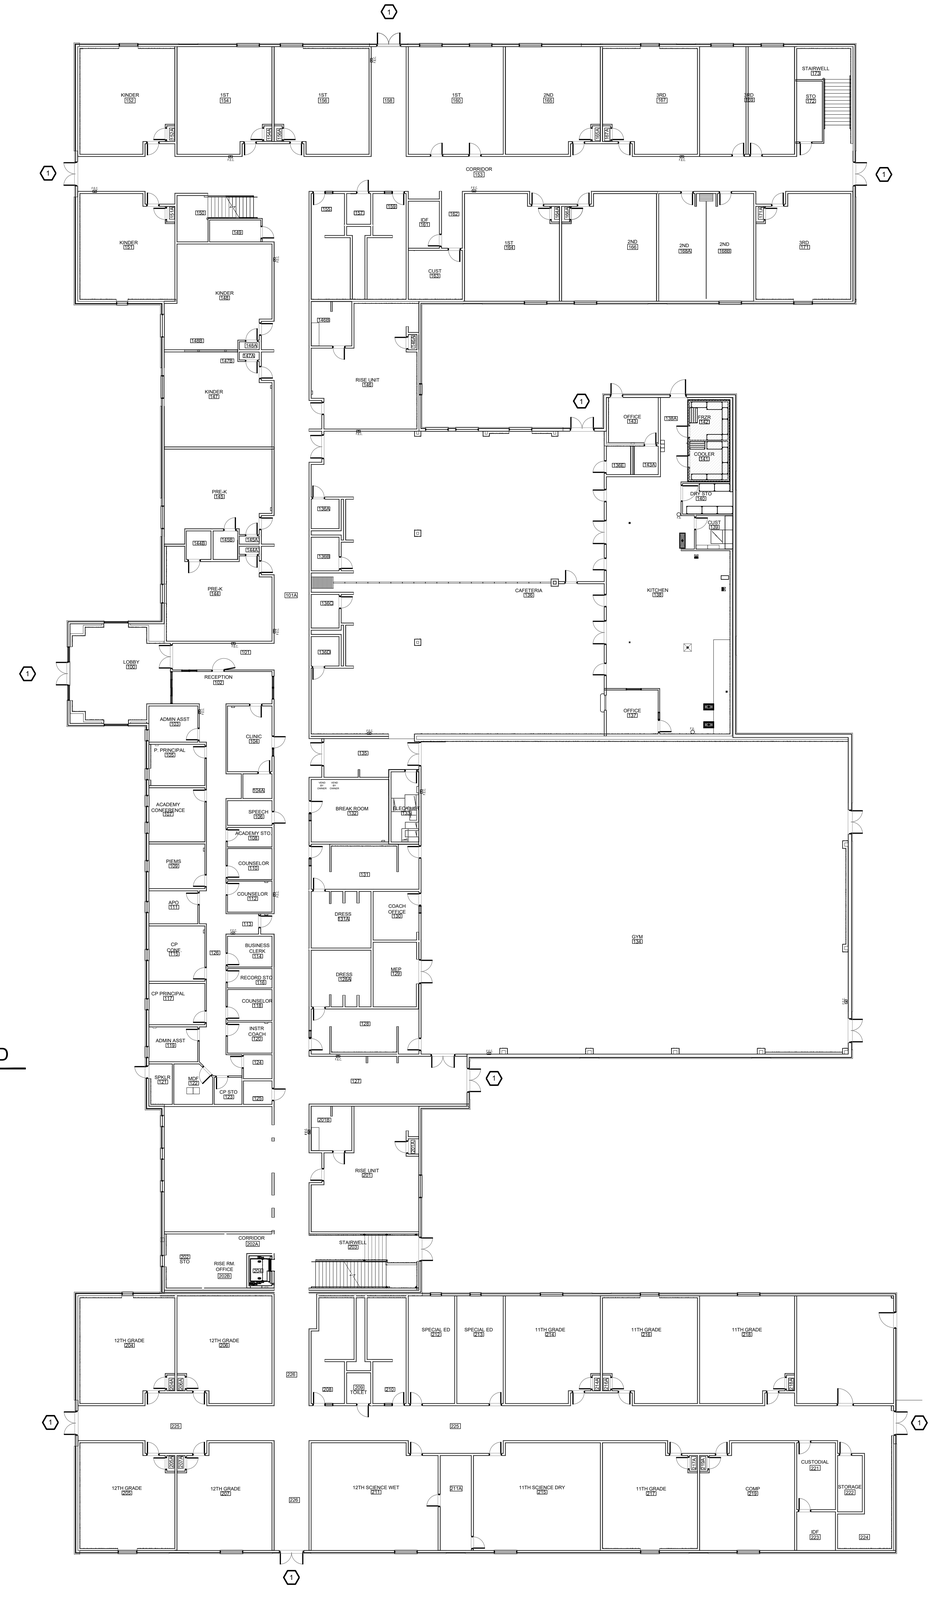

SYMBOL LEGEND

XX DOOR HARDWARE

PLAN NORTH

01 FIRST FLOOR OVERALL FLOOR PLAN
SCALE: 1/16" = 1'-0"

HARLINGEN

© Copyright 2025
Gomez Mendez Saenz Inc.
Architects-Planners
Interior Designers

Date:	10/2025
Scale:	As Noted
Project Architect:	Roan Gomez, AIA
Drawn By:	RN
Job No.	IDEA HARDWARE
Sheet:	A2.01

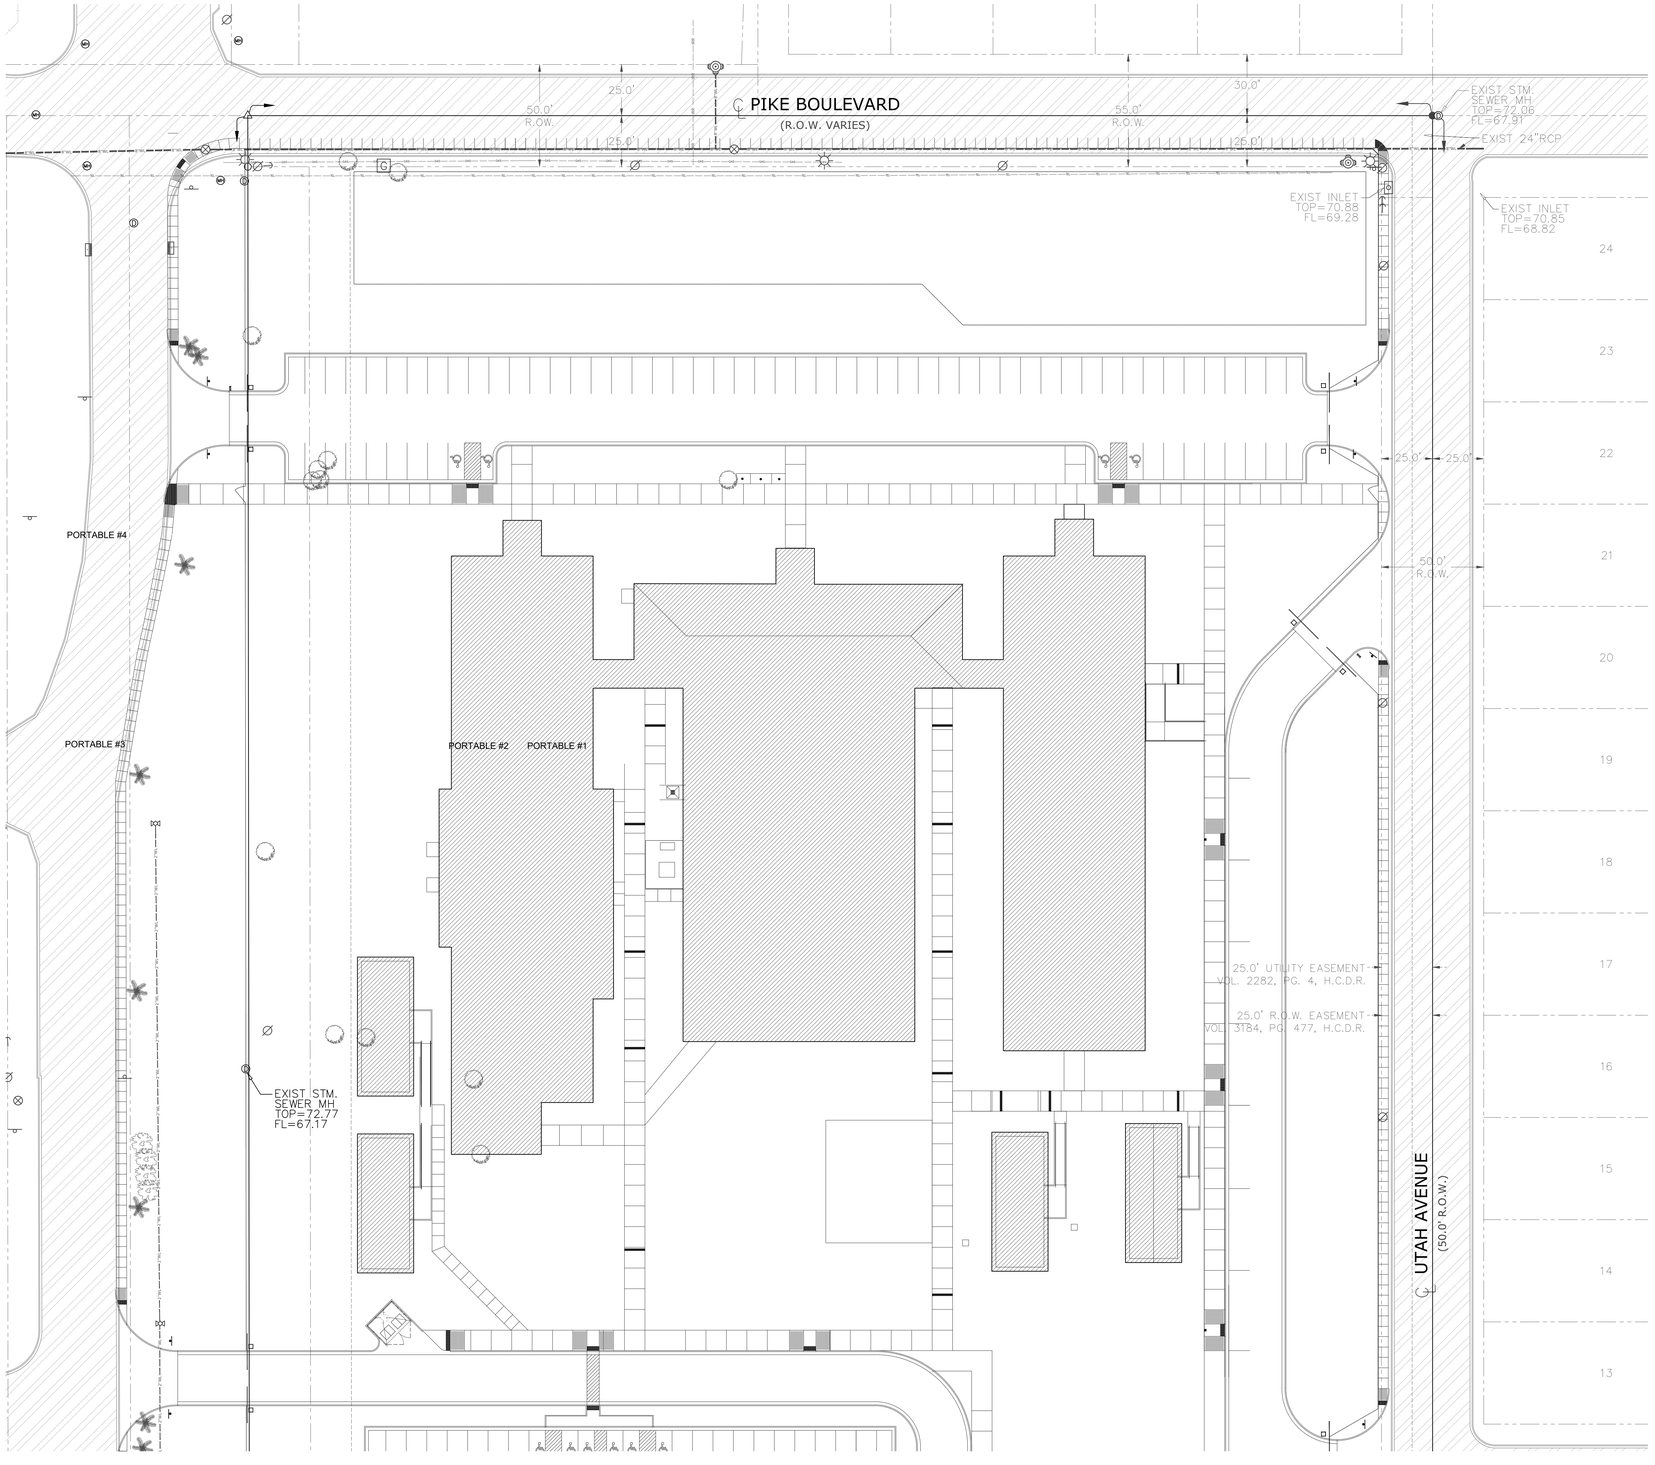

N

01 SITEPLAN W/ IMPROVEMENTS
SCALE: 1 = 50

WESLACO PIKE

No.	REVISIONS	BY

GMS ARCHITECTS

1150 Paredes Line Rd.
Brownsville TX 78526
(956) 546-0110
fax (956) 546-0196

IDEA PUBLIC SCHOOLS
SECURITY IMPROVEMENTS

IDEA Public Schools

REGISTERED ARCHITECT ROAN GABRIEL GOMEZ 23625 STATE OF TEXAS
10/15/2025

© Copyright 2025
Gomez Mendez Saenz Inc.
Architects-Planners
Interior Designers

Date:	10/2025
Scale:	As Noted
Project Architect:	Roan Gomez, AIA
Drawn By:	RN
Job No.	IDEA HARDWARE
Sheet:	A1.01

Oct 06, 2025 – 10:14amC:\Users\rgg\AppData\Local\Temp\AcPublish_21336\A1.00.dwg

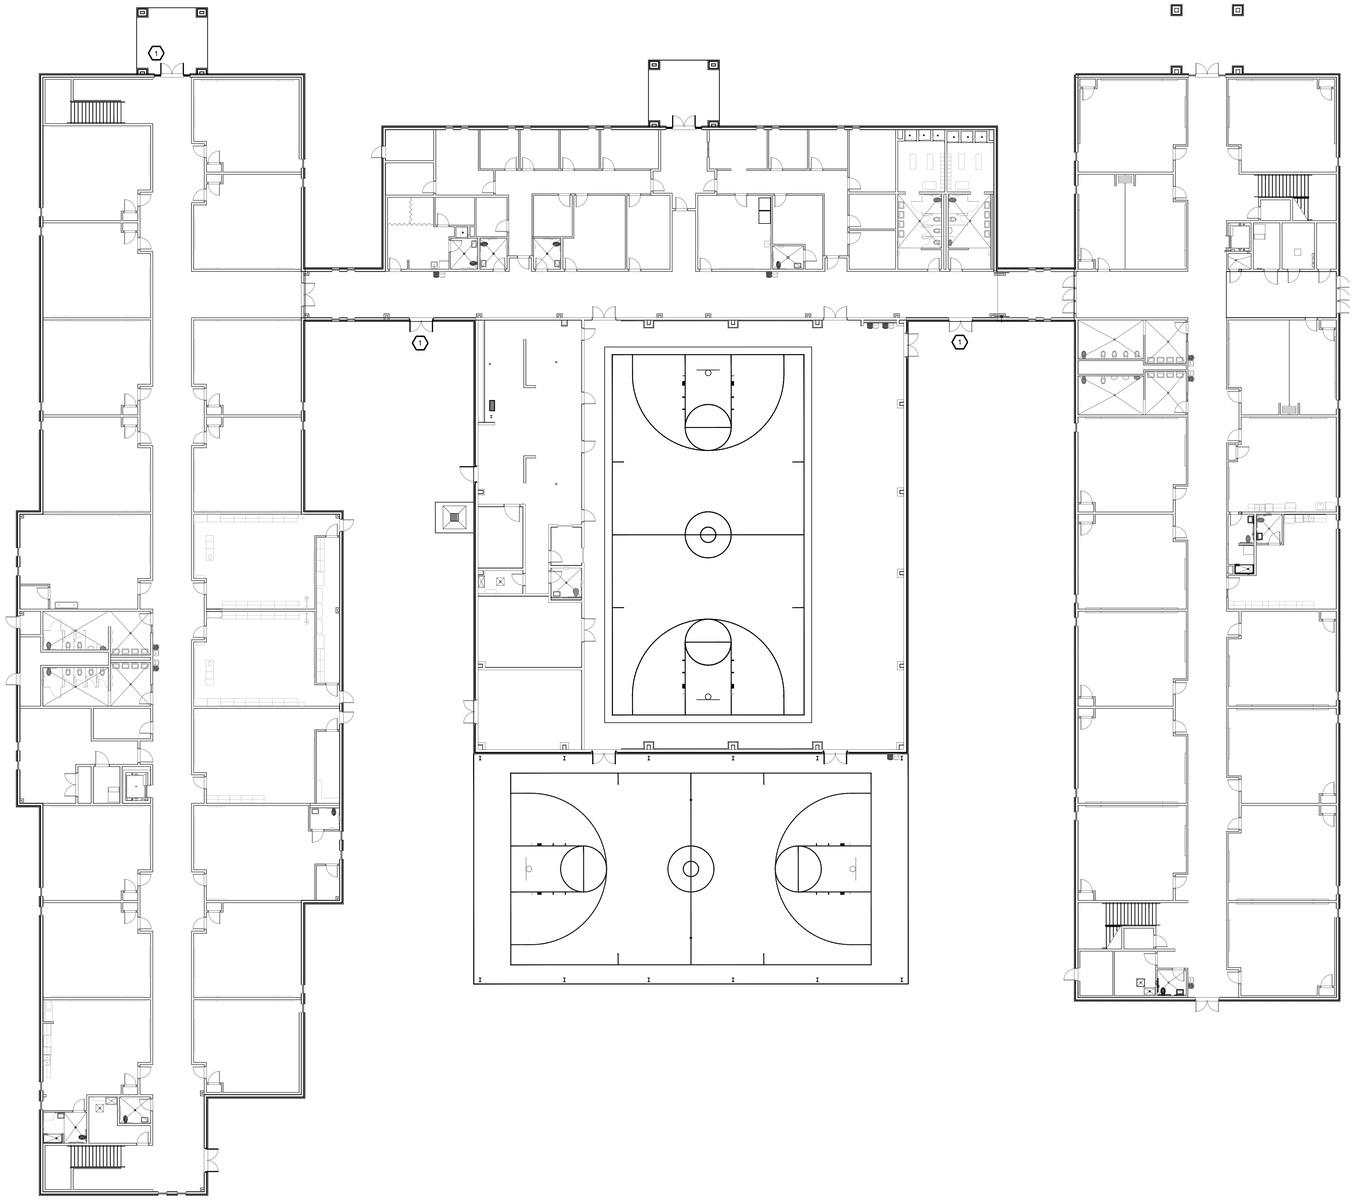

FIRST FLOOR

01 FLOOR PLAN

SCALE: 1/16" = 1'-0"

SYMBOL LEGEND

XX DOOR HARDWARE

WESLACO PIKE

No.	REVISIONS	BY
	11/9/2023	RN
	8/8/2024	RN

GMS ARCHITECTS

1150 Paredes Line Rd.
Brownsville TX 78526
(956) 546-0110
fax (956) 546-0196

IDEA PUBLIC SCHOOLS
SECURITY IMPROVEMENTS

IDEA Public Schools

REGISTERED ARCHITECT
ROAN GABRIEL GOMEZ
10/9/2025
23625
STATE OF TEXAS

© Copyright 2025
Gomez Mendez Saenz Inc.
Architects-Planners
Interior Designers

Date:	10/2025
Scale:	As Noted
Project Architect:	Roan Gomez, AIA
Drawn By:	RN
Job No.	IDEA HARDWARE
Sheet:	A2.01

Oct 06, 2025 – 10:14amC:\Users\rgg\AppData\Local\Temp\AcPublish_21336\A2.00.dwg

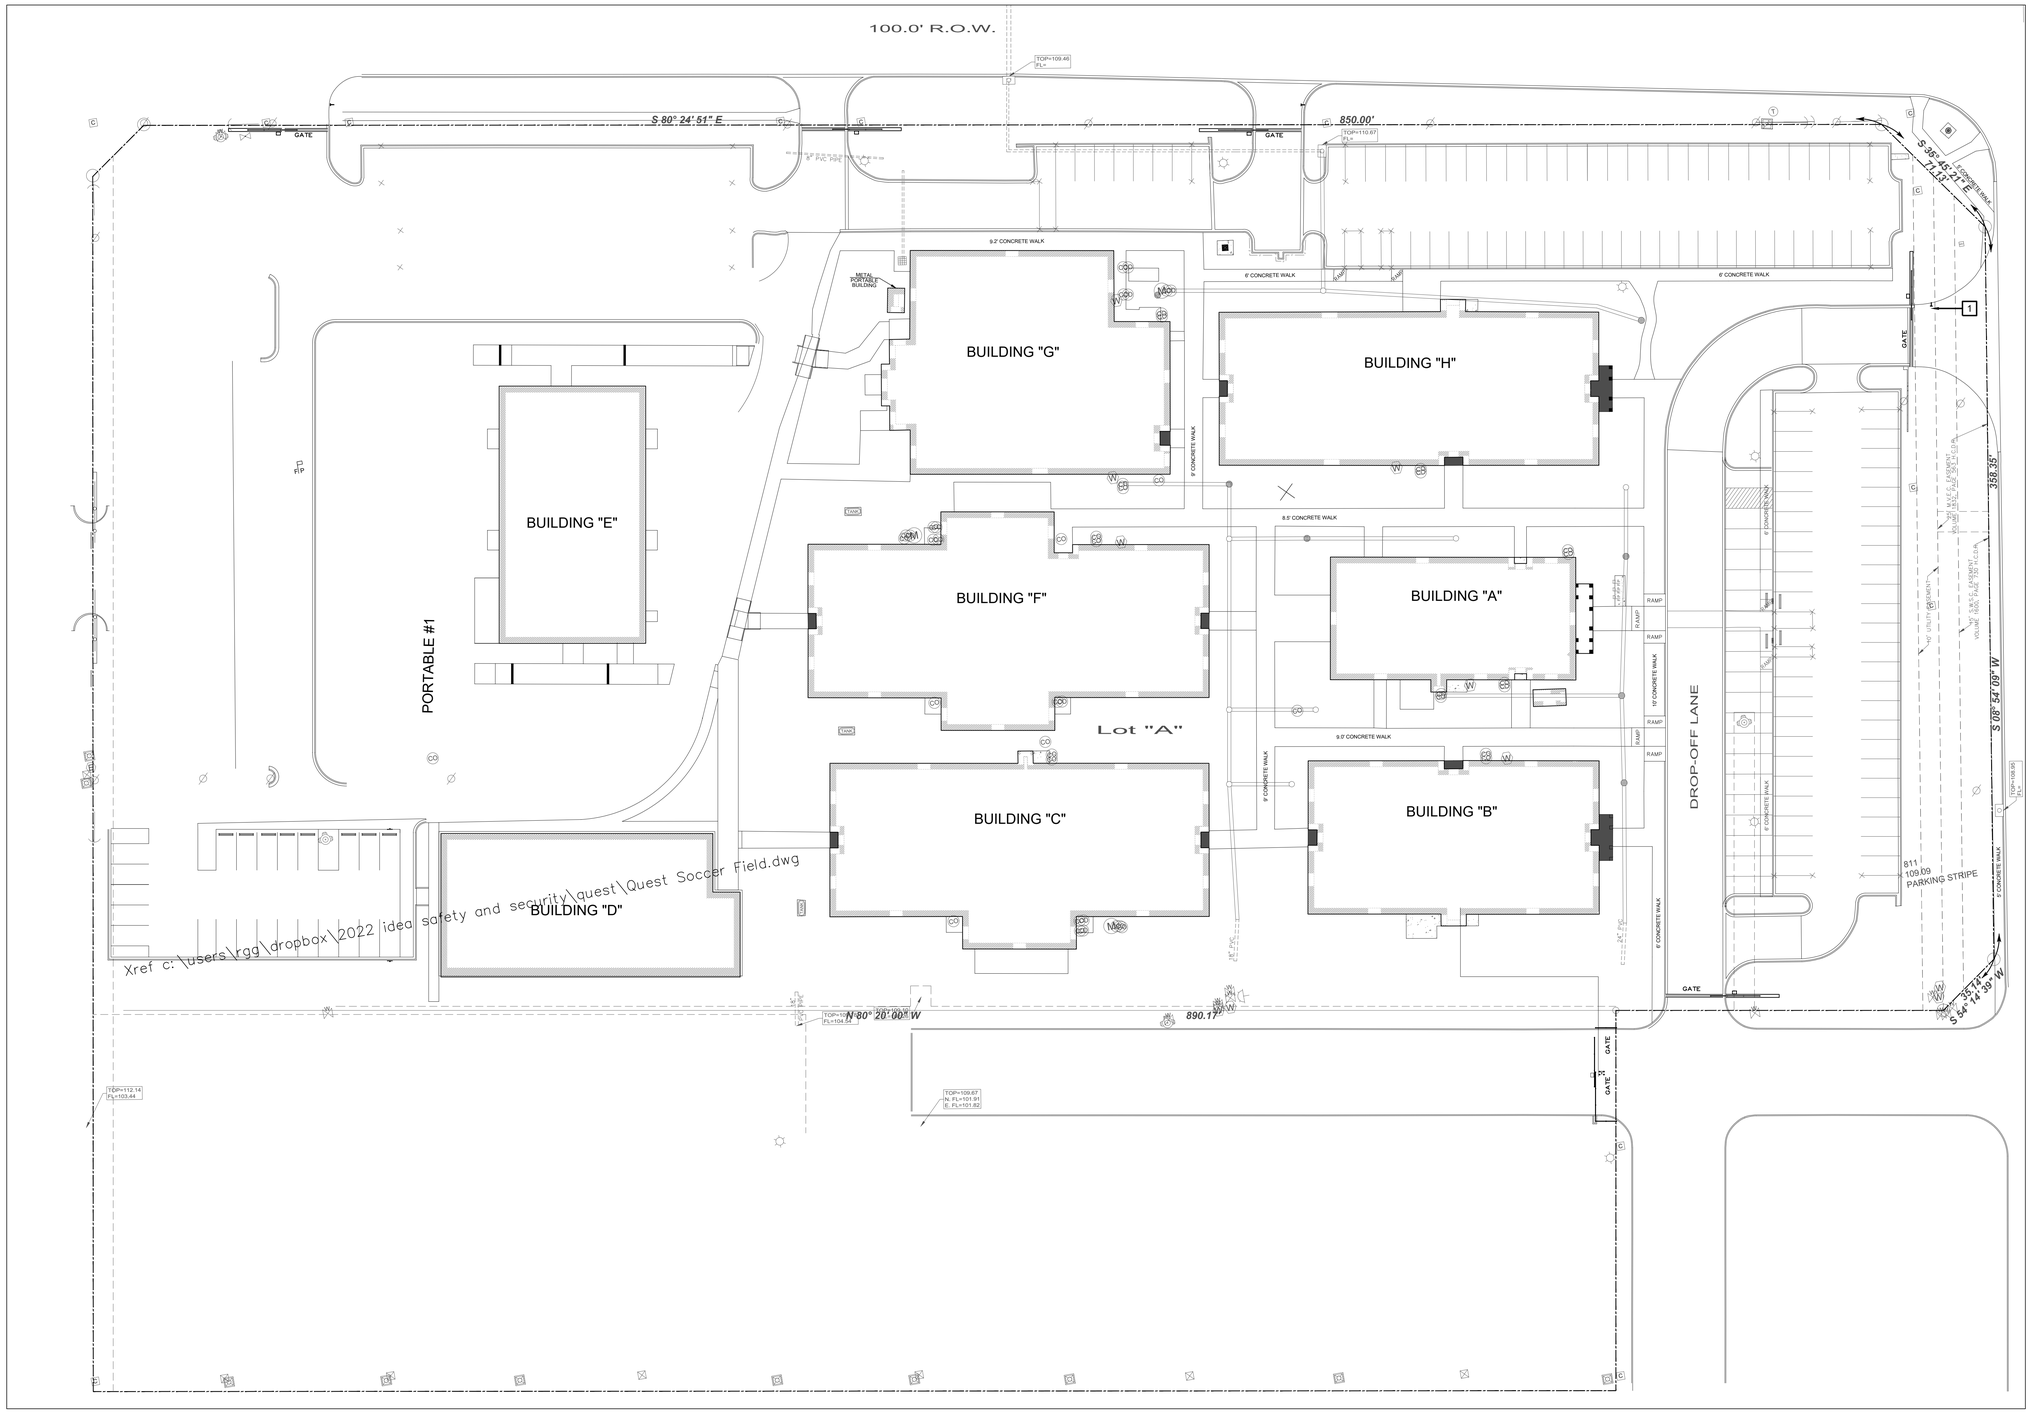

01 SITE PLAN
SCALE: 1:40

NORTH

No.	REVISIONS	BY

GMS ARCHITECTS
1150 Paredes Line Rd.
Brownsville TX 78526
(956) 546-0110
fax (956) 546-0196

IDEA PUBLIC SCHOOLS
SECURITY IMPROVEMENTS

IDEA Public Schools

REGISTERED ARCHITECT
ROAN GABRIEL GOMEZ
10/8/2025
3621
STATE OF TEXAS

© Copyright 2025
Gomez Mendez Saenz Inc.
Architects-Planners
Interior Designers

Date:	10/2025
Scale:	As Noted
Project Architect:	Roan Gomez, AIA
Drawn By:	RN
Job No.	IDEA HARDWARE
Sheet:	A1.01

SYMBOL LEGEND

XX DOOR HARDWARE

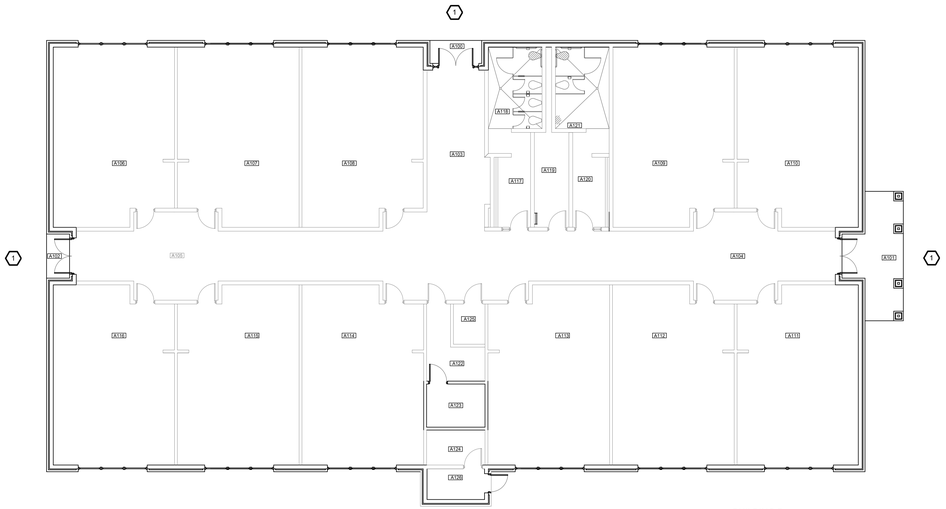

BUILDING B
01 FLOOR PLAN
SCALE: 3/32" = 1'-0"

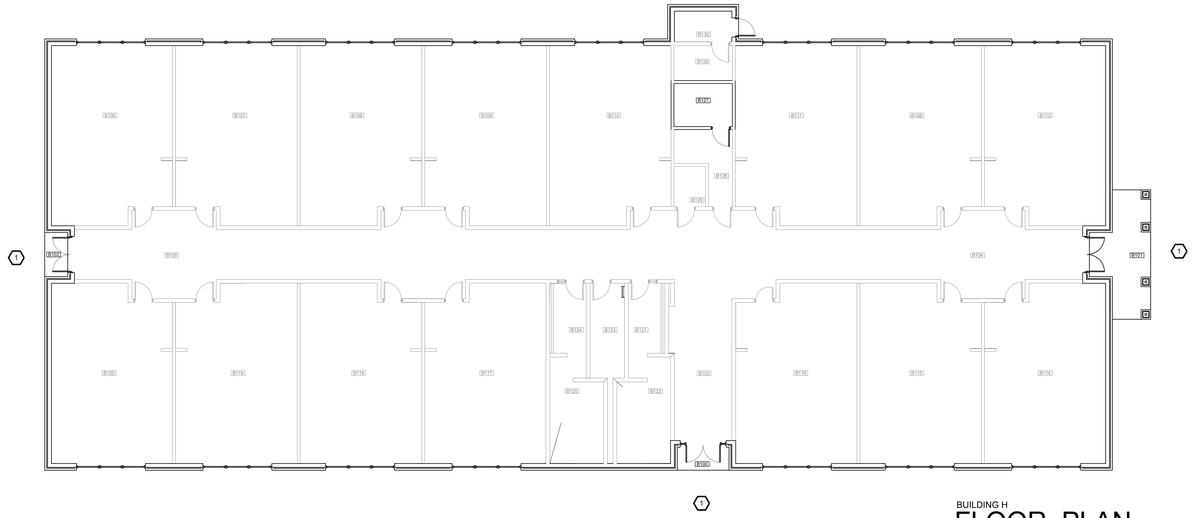

BUILDING H
02 FLOOR PLAN
SCALE: 3/32" = 1'-0"

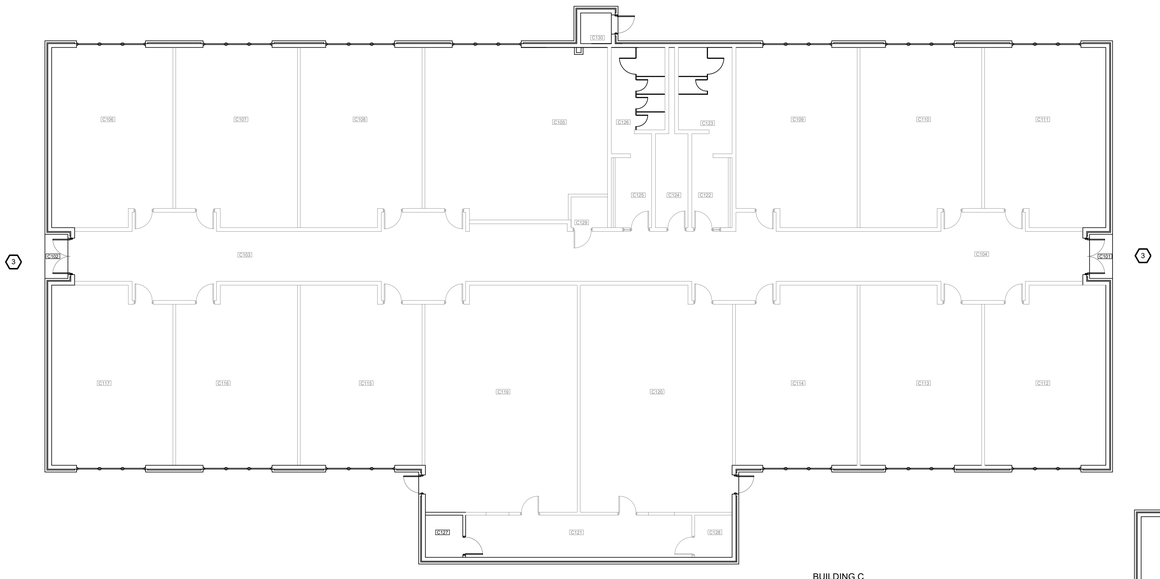

BUILDING C
03 FLOOR PLAN
SCALE: 3/32" = 1'-0"

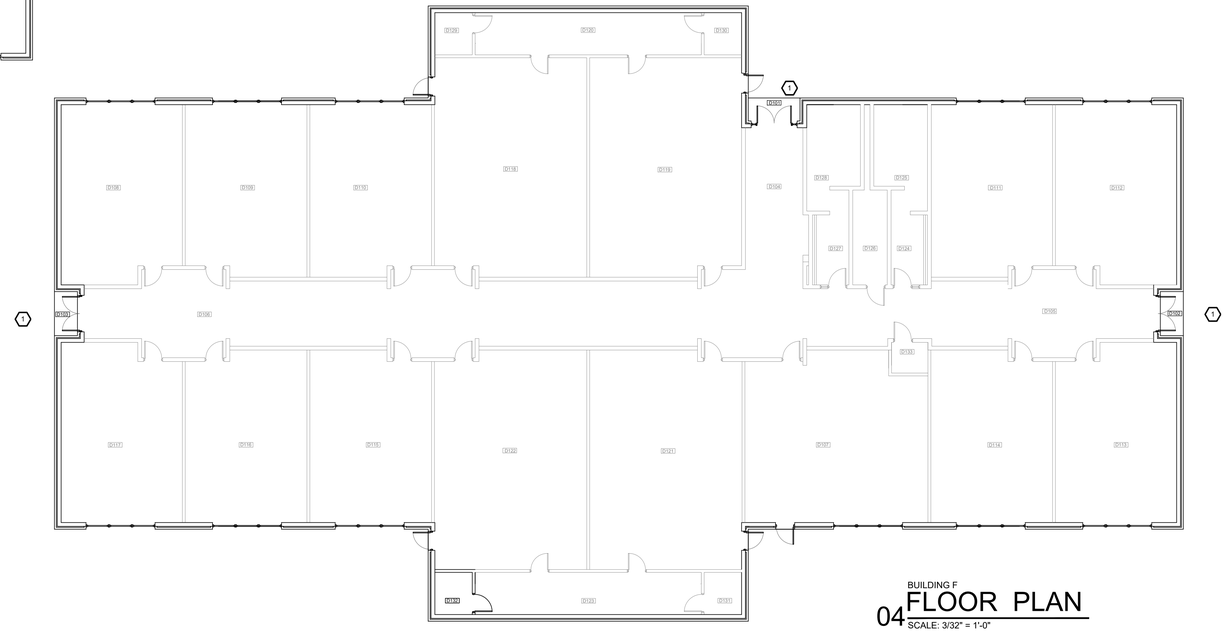

BUILDING F
04 FLOOR PLAN
SCALE: 3/32" = 1'-0"

No.	REVISIONS	BY

GMS ARCHITECTS
1150 Paredes Line Rd.
Brownsville TX 78526
(956) 546-0110
fax (956) 546-0196

IDEA PUBLIC SCHOOLS
SECURITY IMPROVEMENTS

IDEA Public Schools

REGISTERED ARCHITECT ROAN GABRIEL GOMEZ 10/13/2025 23625 STATE OF TEXAS

© Copyright 2025
Gomez Mendez Saenz Inc.
Architects-Planners
Interior Designers

Date:	10/2025
Scale:	As Noted
Project Architect:	Roan Gomez, AIA
Drawn By:	RN
Job No.	IDEA HARDWARE
Sheet:	A2.01

Oct 06, 2025 – 1:27pmC:\Users\rgg\AppData\Local\Temp\AcPublish_21336\A2.00.dwg

SYMBOL LEGEND

XX DOOR HARDWARE

BUILDING A
01 FLOOR PLAN
SCALE: 3/32" = 1'-0"

BUILDING G
02 FLOOR PLAN
SCALE: 3/32" = 1'-0"

No.	REVISIONS	BY

GMS ARCHITECTS
1150 Paredes Line Rd.
Brownsville TX 78526
(956) 546-0110
fax (956) 546-0196

IDEA PUBLIC SCHOOLS
SECURITY IMPROVEMENTS

IDEA Public Schools

REGISTERED ARCHITECT
ROAN GABRIEL GOMEZ
23625
STATE OF TEXAS
10/15/2025

© Copyright 2025
Gomez Mendez Saenz Inc.
Architects-Planners
Interior Designers

Date: 10/2025
Scale: As Noted
Project Architect: Roan Gomez, AIA
Drawn By: RN
Job No. IDEA HARDWARE
Sheet: A2.02

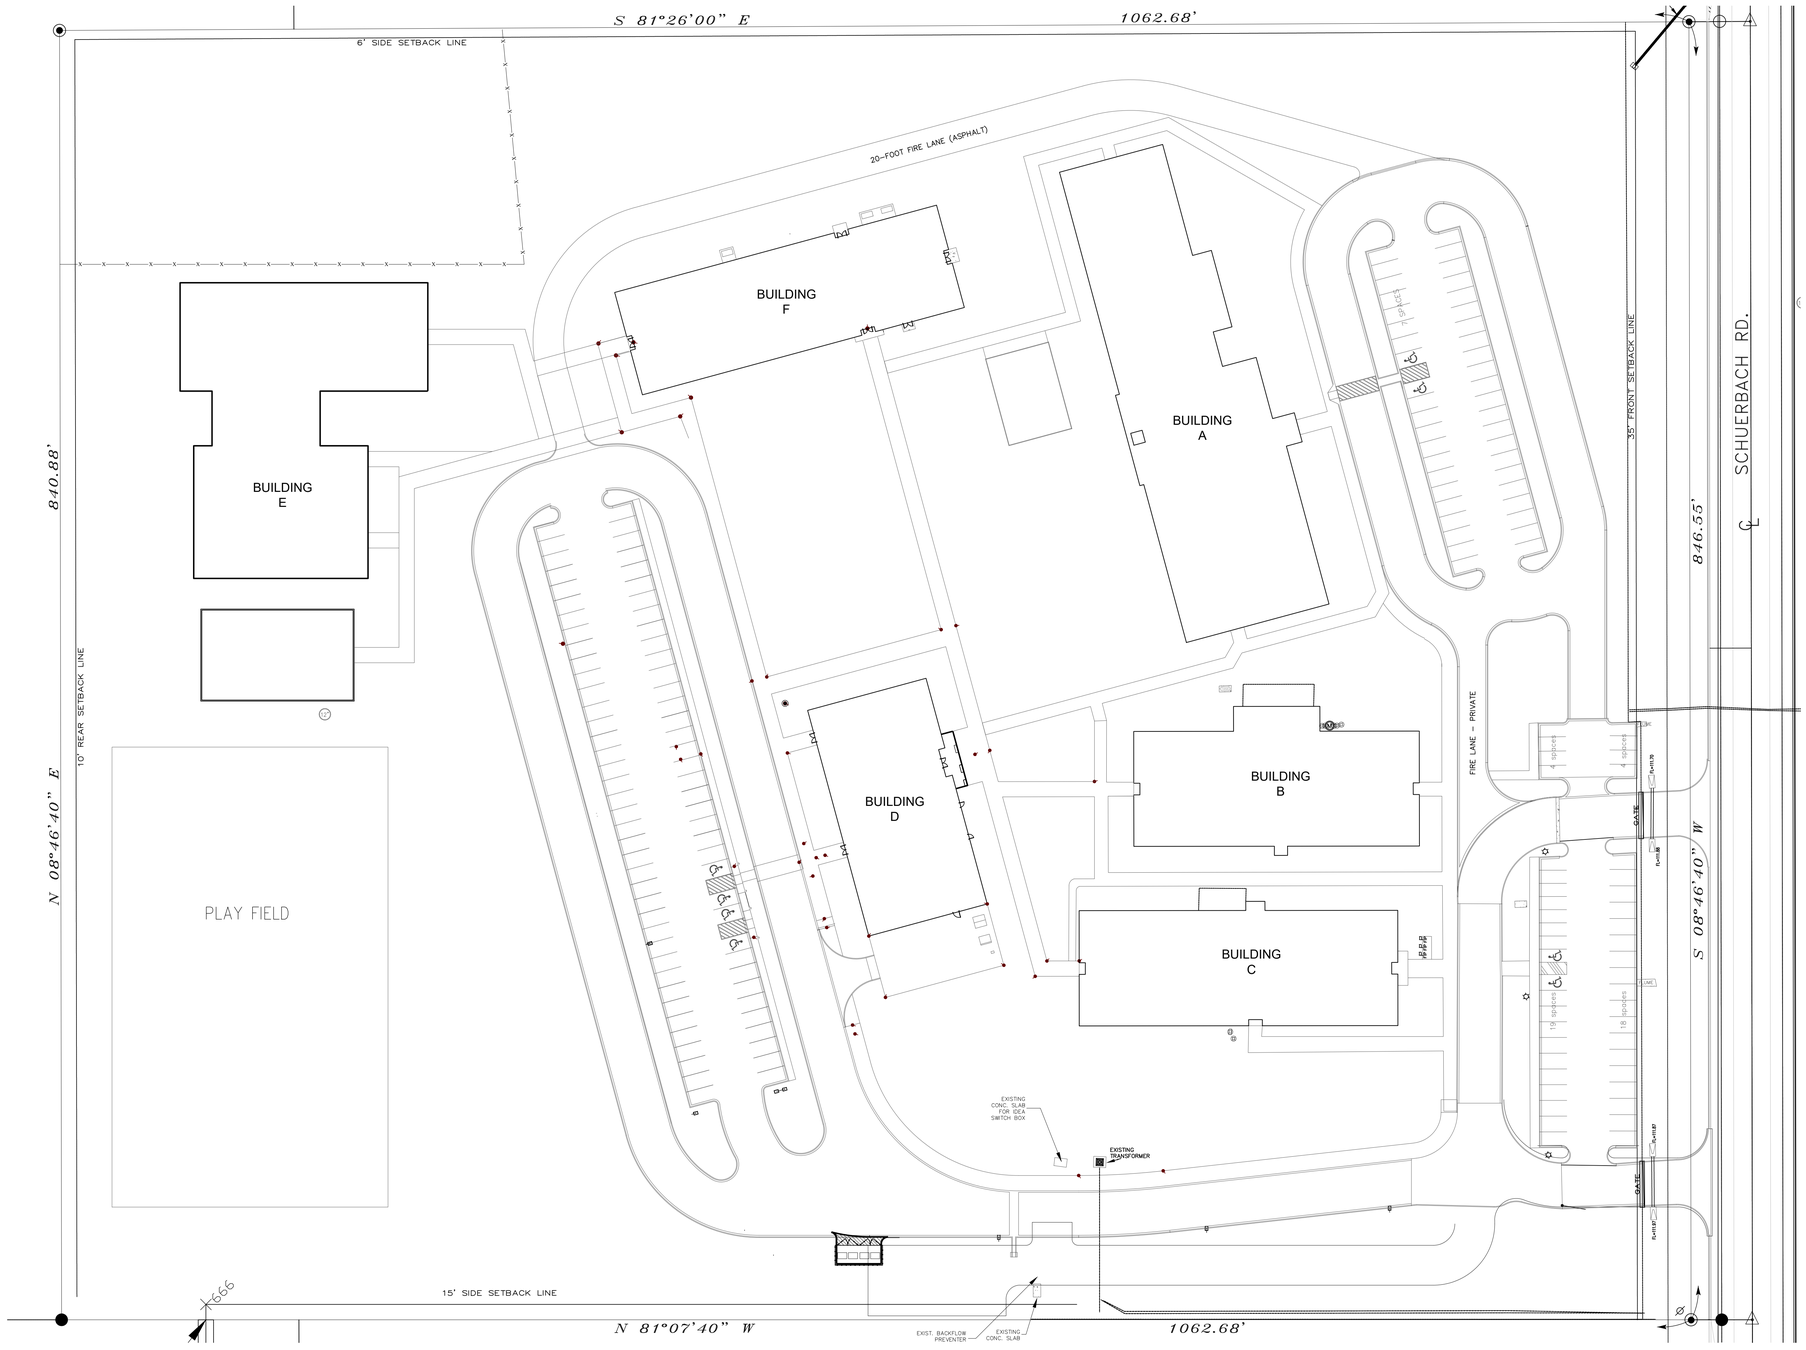

01 OVERALL SITE PLAN

SCALE 1" = 50'-0"

PLAN NORTH

No.	REVISIONS	BY

GMS ARCHITECTS

1150 Paredes Line Rd.
Brownsville TX 78526
(956) 546-0110
fax (956) 546-0196

IDEA PUBLIC SCHOOLS SECURITY IMPROVEMENTS

IDEA Public Schools

REGISTERED ARCHITECT ROAN GABRIEL GOMEZ 3623 STATE OF TEXAS

10/8/2025

© Copyright 2025
Gomez Mendez Saenz Inc.
Architects-Planners
Interior Designers

Date:	10/2025
Scale:	As Noted
Project Architect:	Roan Gomez, AIA
Drawn By:	RN
Job No.	IDEA HARDWARE
Sheet:	A1.01

MISSION

Oct 06, 2025 – 10:22amC:\Users\rgg\Dropbox\2025 IDEA Facilities\IDEA Panic Hardware Replacement\Campuses\IDEA Mission\A1.00.dwg

SYMBOL LEGEND

XX DOOR HARDWARE

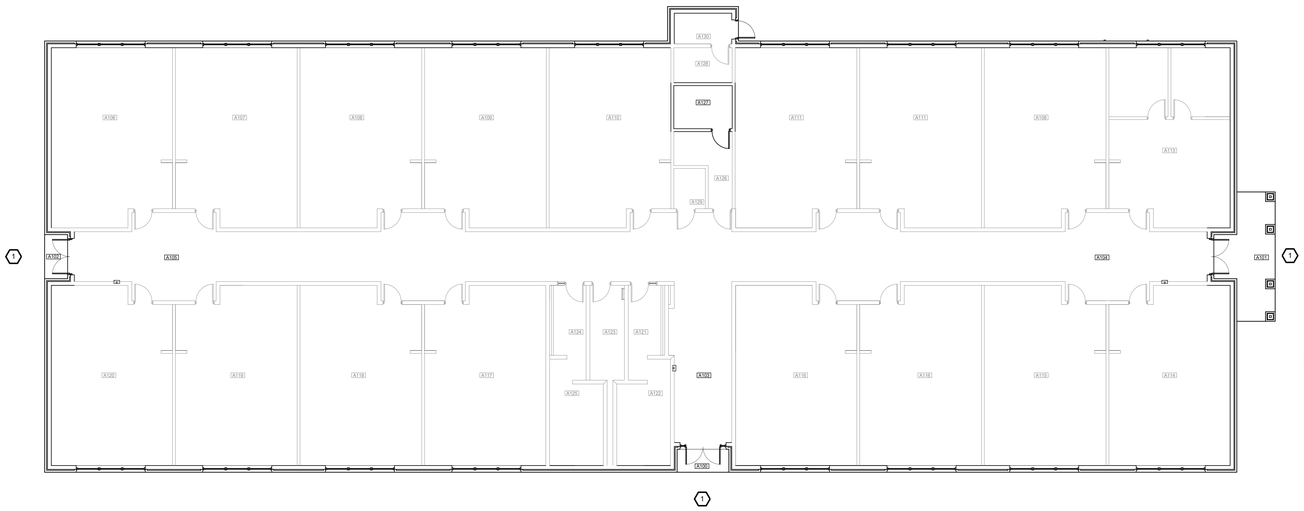

BUILDING C
01 FLOOR PLAN
SCALE: 3/32" = 1'-0"

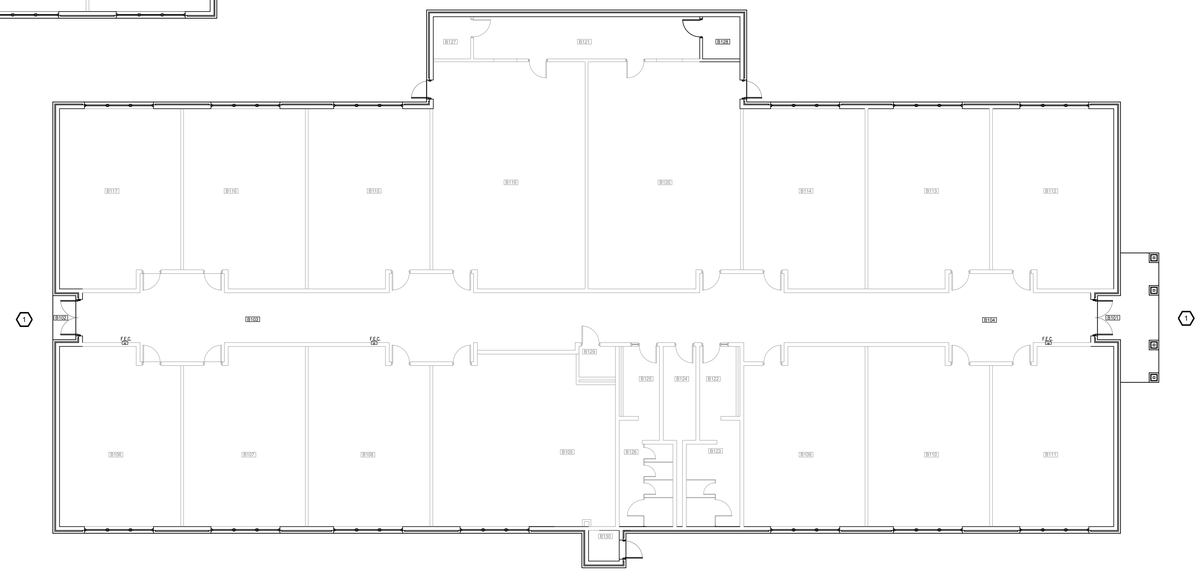

BUILDING B
01 FLOOR PLAN
SCALE: 3/32" = 1'-0"

BUILDING A
01 FLOOR PLAN
SCALE: 3/32" = 1'-0"

MISSION

No.	REVISIONS	BY

GMS ARCHITECTS

1150 Paredes Line Rd.
Brownsville TX 78526
(956) 546-0110
fax (956) 546-0196

IDEA PUBLIC SCHOOLS SECURITY IMPROVEMENTS

IDEA Public Schools

REGISTERED ARCHITECT ROAN GABRIEL GOMEZ 12623 STATE OF TEXAS 10/15/2025

© Copyright 2025
Gomez Mendez Saenz Inc.
Architects-Planners
Interior Designers

Date:	10/2025
Scale:	As Noted
Project Architect:	Roan Gomez, AIA
Drawn By:	RN
Job No.	IDEA HARDWARE
Sheet:	A2.01

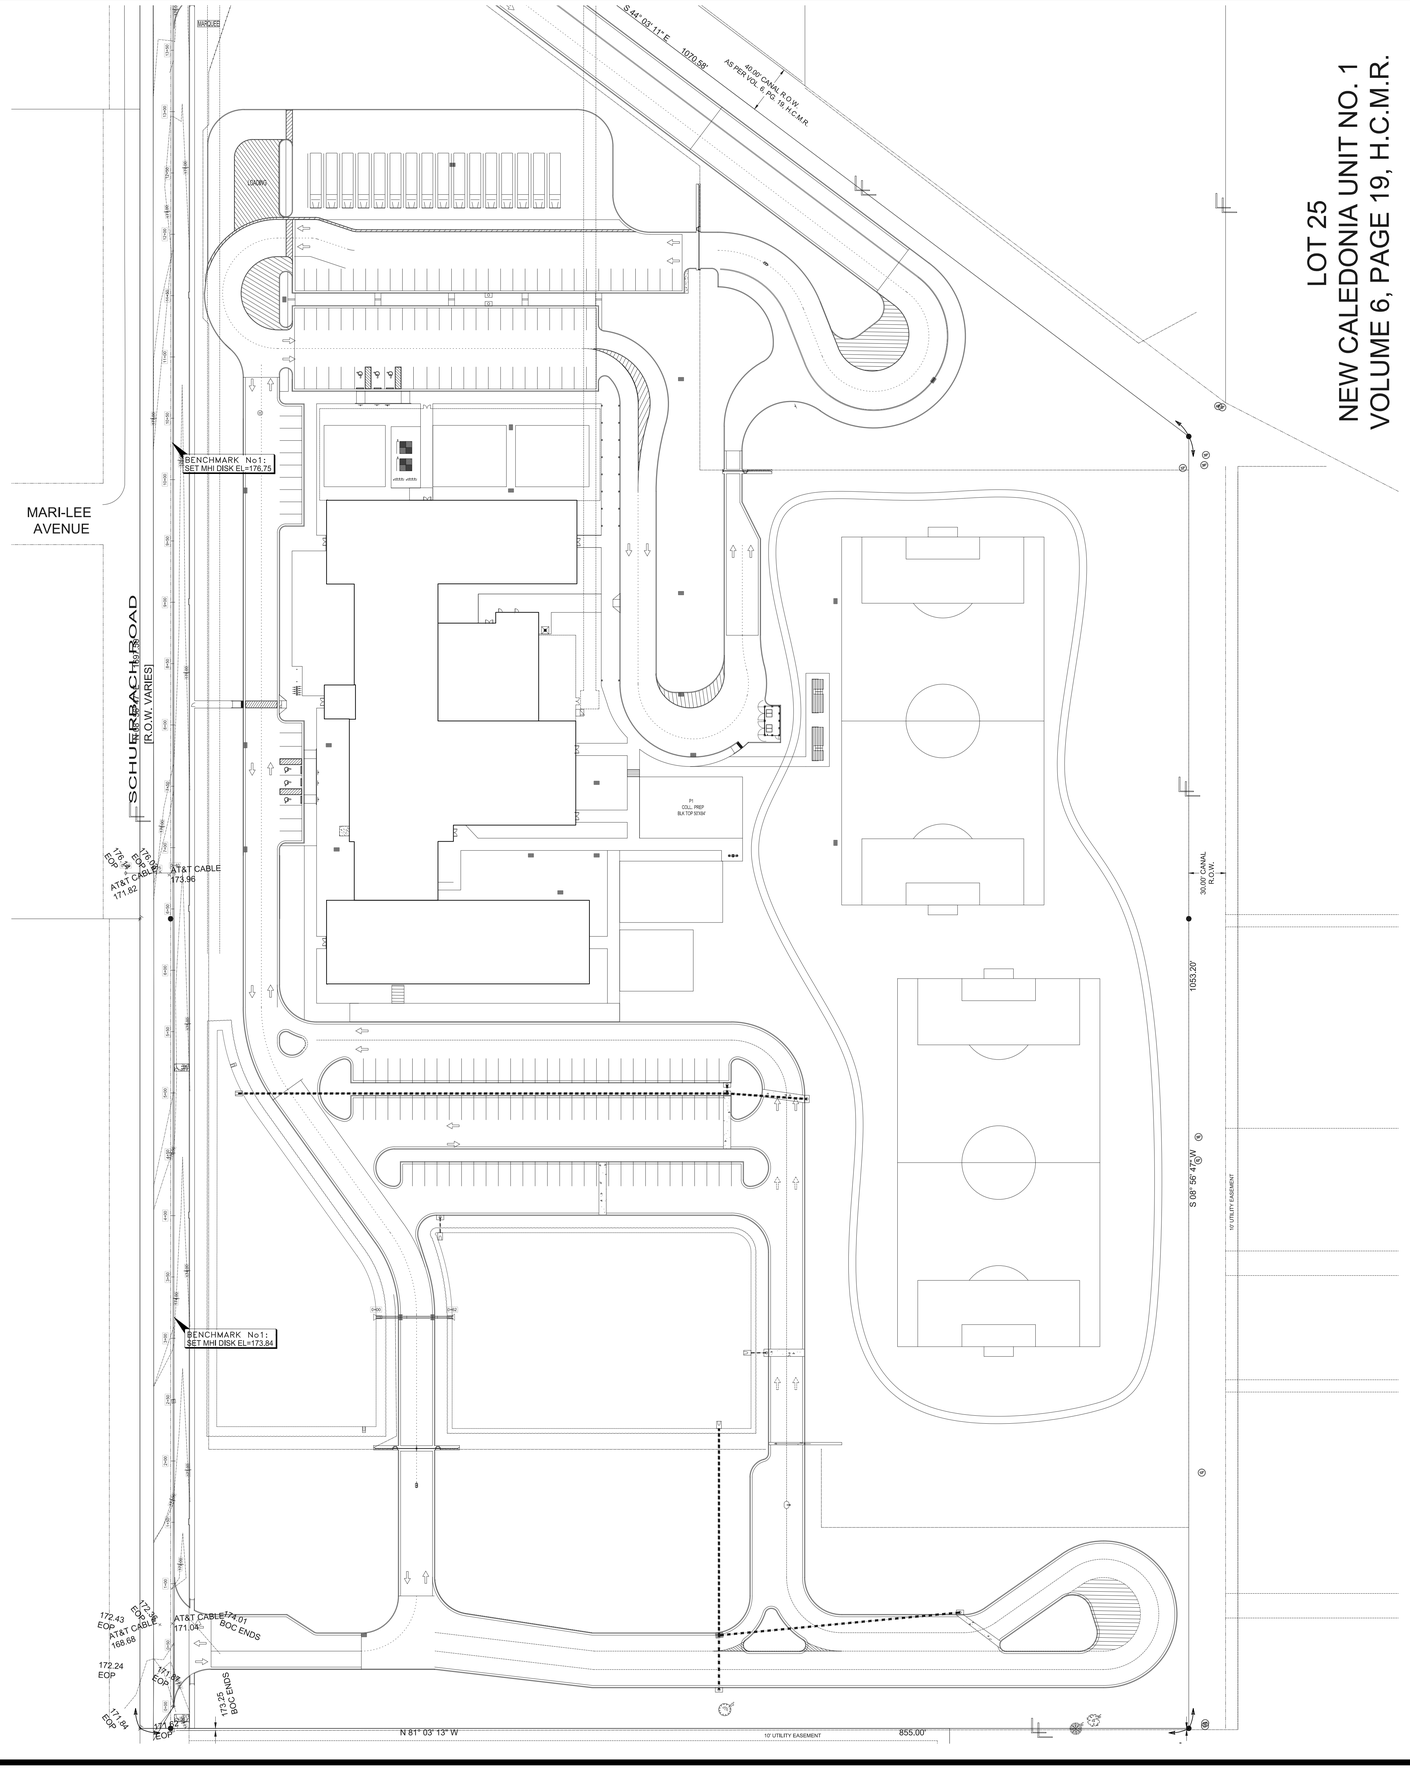

01 OVERALL SITE PLAN

SCALE 1" = 40'-0"

PLAN NORTH

PALMVIEW

No.	REVISIONS	BY

GMS ARCHITECTS

1150 Paredes Line Rd.
Brownsville TX 78526
(956) 546-0110
fax (956) 546-0196

IDEA PUBLIC SCHOOLS
SECURITY IMPROVEMENTS

IDEA Public Schools

REGISTERED ARCHITECT
ROAN GABRIEL GOMEZ
10/15/2025
23625
STATE OF TEXAS

© Copyright 2025
Gomez Mendez Saenz Inc.
Architects-Planners
Interior Designers

Date:	10/2025
Scale:	As Noted
Project Architect:	Roan Gomez, AIA
Drawn By:	RN
Job No.	IDEA HARDWARE
Sheet:	A1.01

Oct 06, 2025 – 10:47amC:\Users\rgg\AppData\Local\Temp\AcPublish_21336\A1.00.dwg

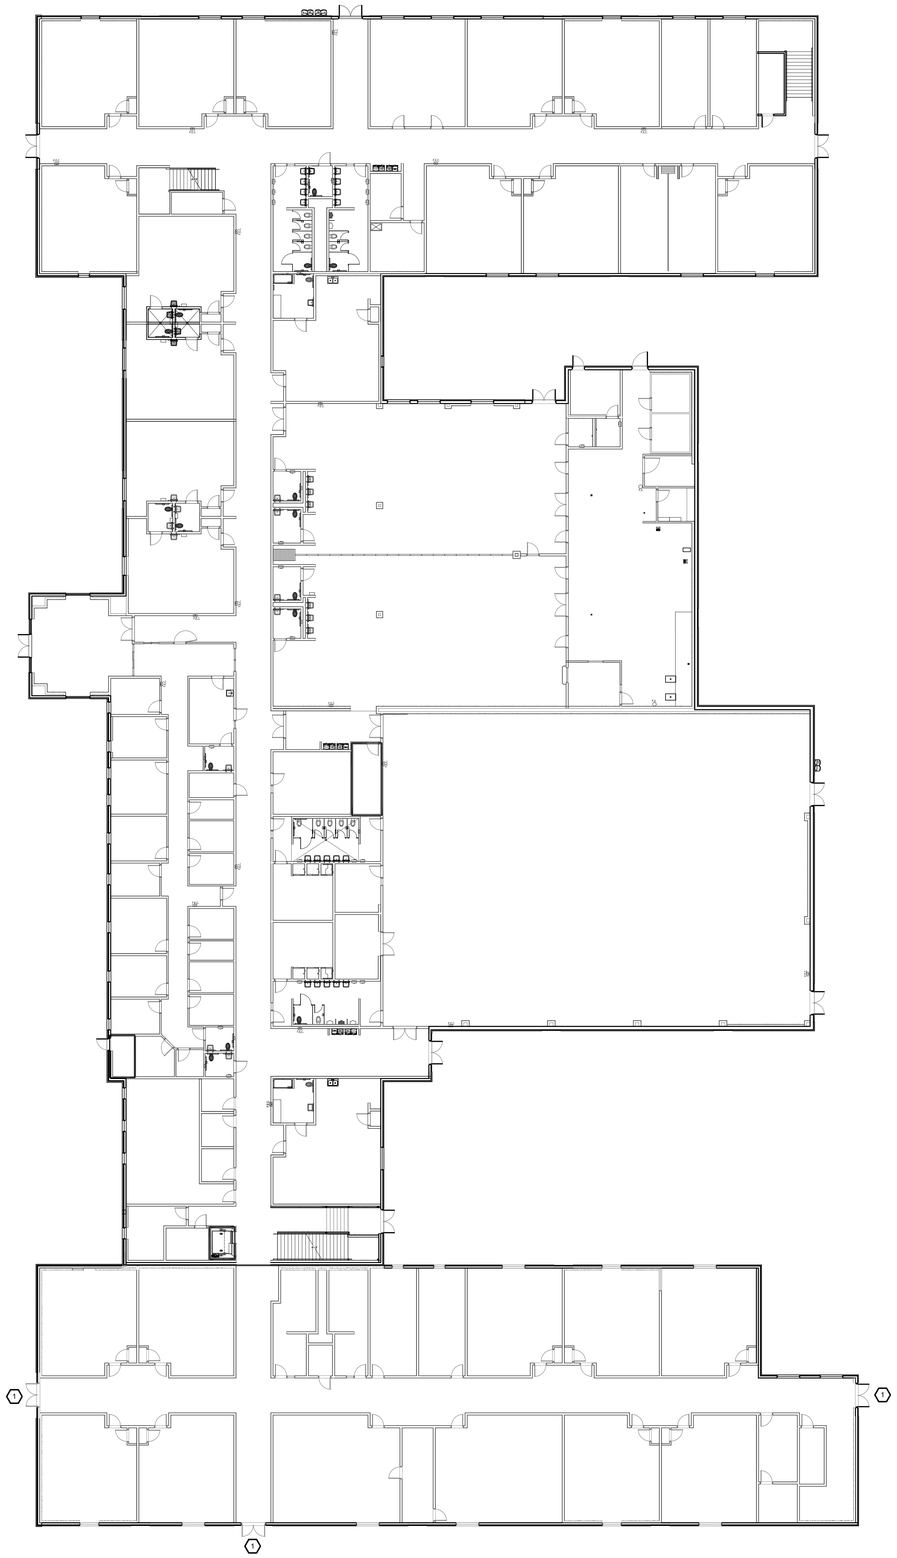

SYMBOL LEGEND

XX DOOR HARDWARE

FIRST FLOOR

01 OVERALL FLOOR PLAN

SCALE: 1/16" = 1'-0"

PALMVIEW

No.	REVISIONS	BY

GMS ARCHITECTS

1150 Paredes Line Rd.
Brownsville TX 78526
(956) 546-0110
fax (956) 546-0196

IDEA PUBLIC SCHOOLS
SECURITY IMPROVEMENTS

IDEA Public Schools

REGISTERED ARCHITECT
ROAN GABRIEL GOMEZ
10/15/2025
23625
STATE OF TEXAS

© Copyright 2025
Gomez Mendez Saenz Inc.
Architects-Planners
Interior Designers

Date:	10/2025
Scale:	As Noted
Project Architect:	Roan Gomez, AIA
Drawn By:	RN
Job No.	IDEA HARDWARE
Sheet:	A2.00

Oct 06, 2025 – 10:47amC:\Users\rgg\AppData\Local\Temp\AcPublish_21336\A2.00.dwg

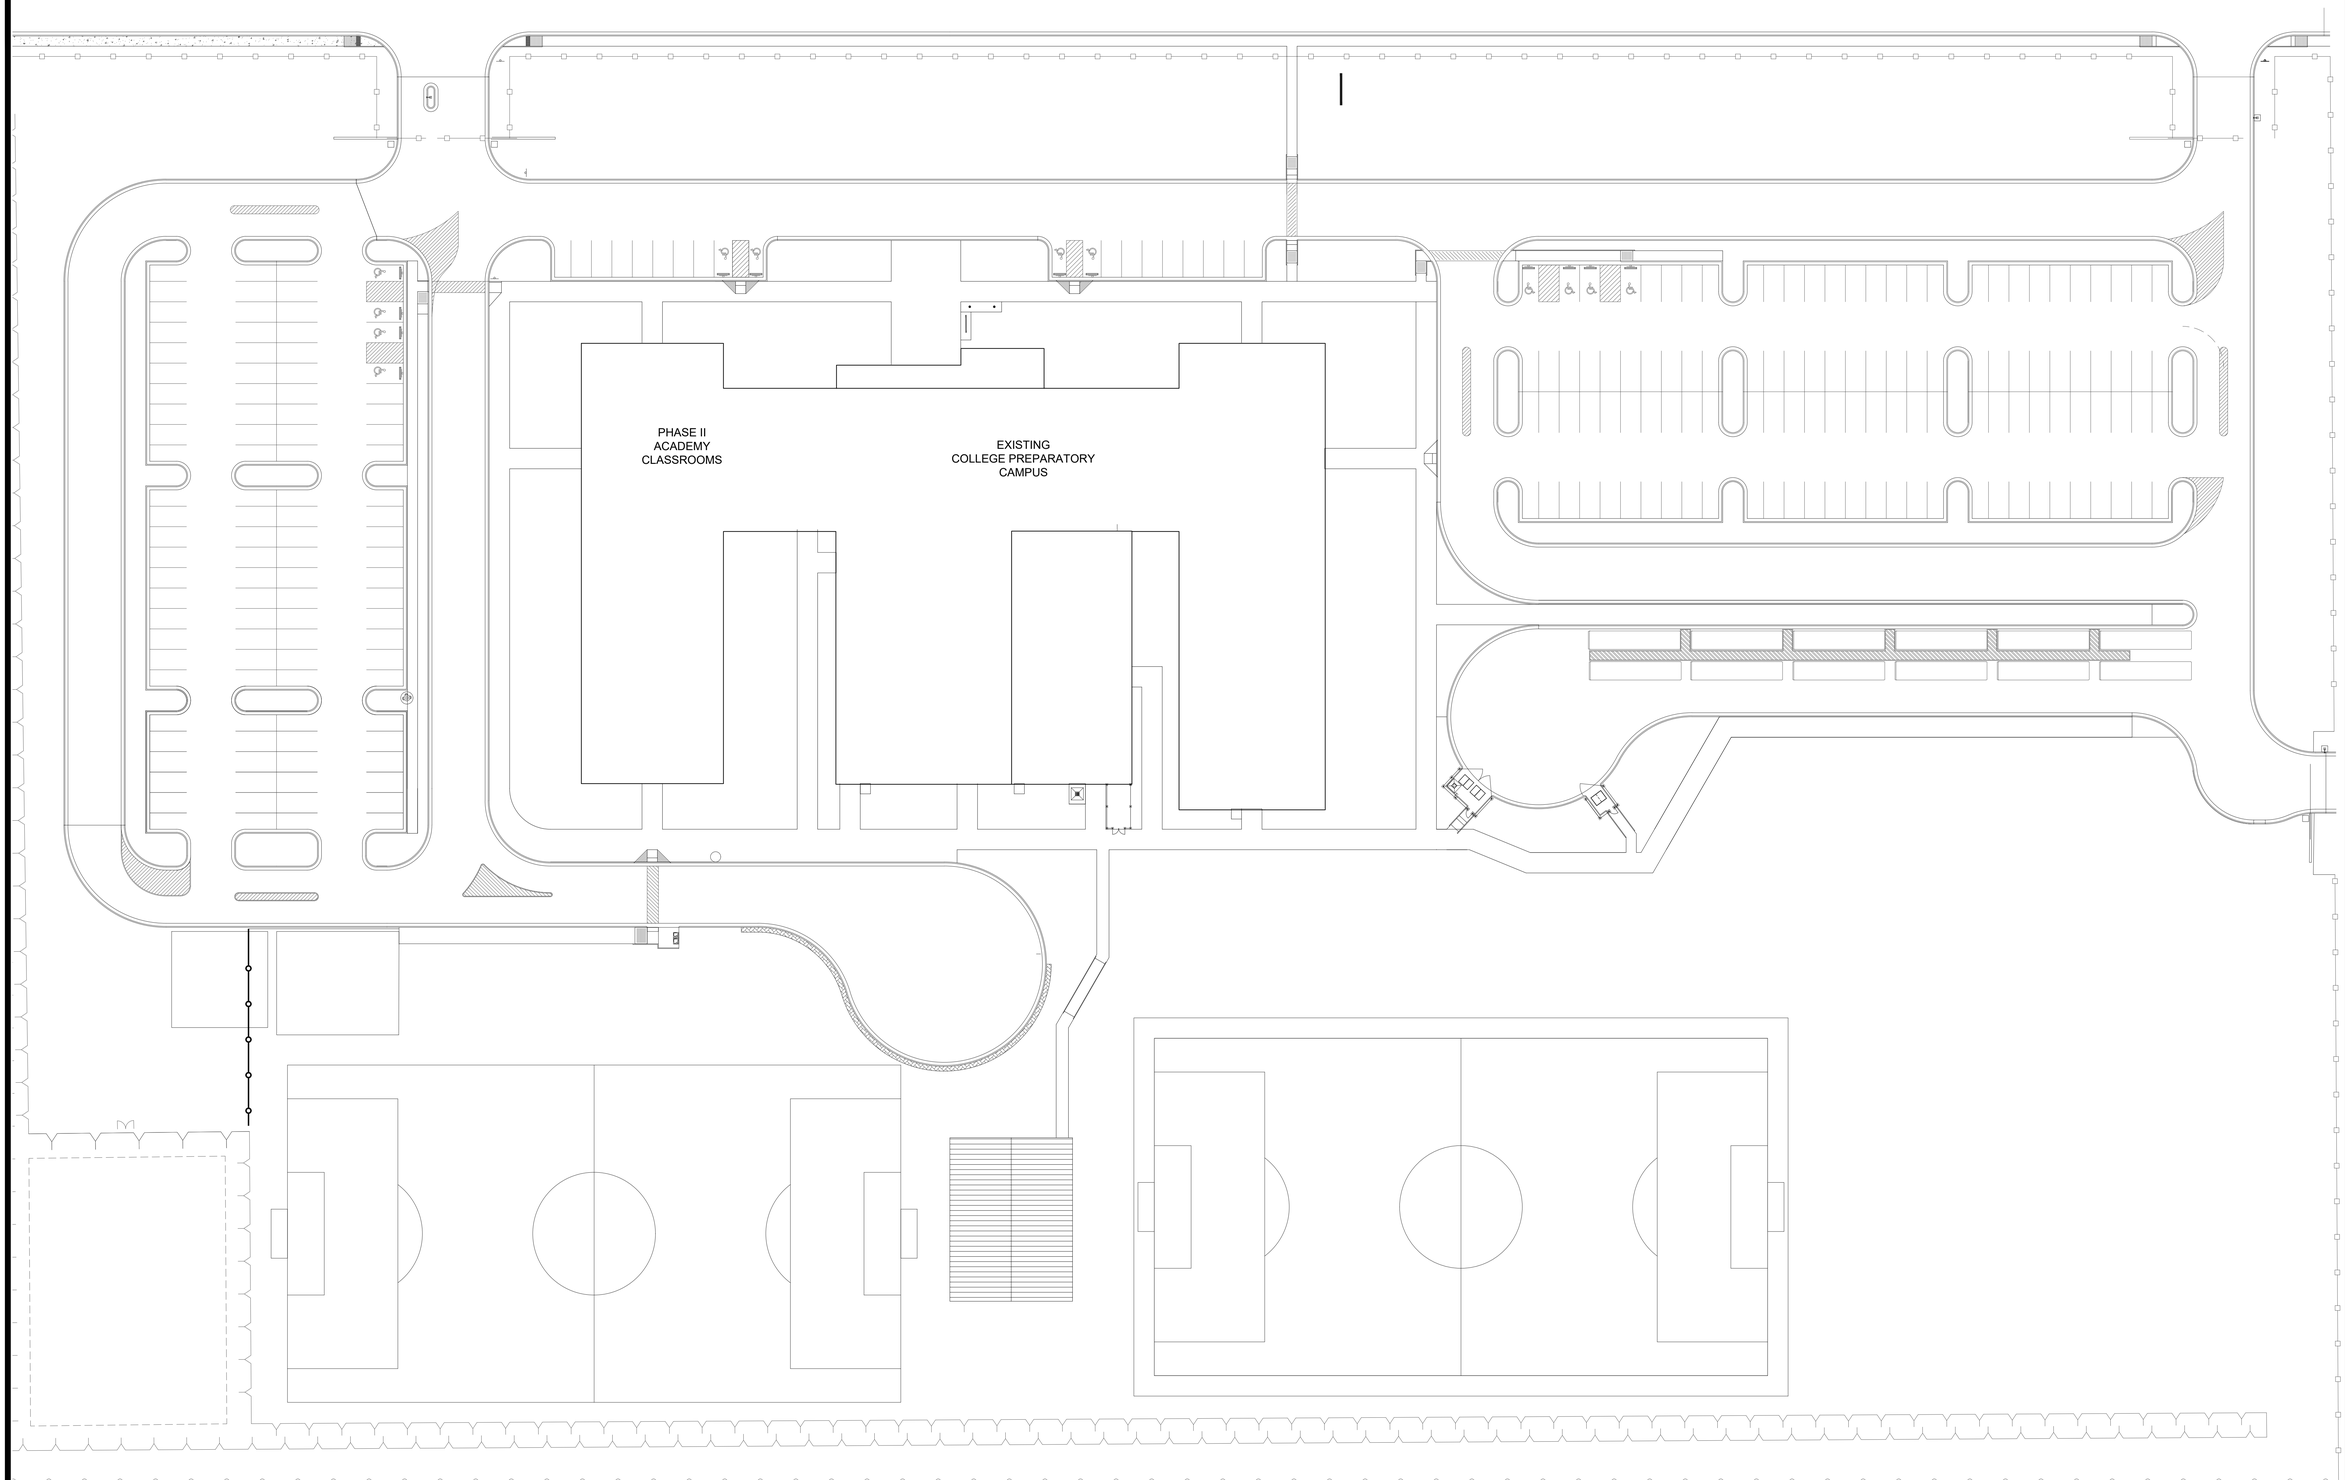

01 OVERALL SITE PLAN

SCALE 1" = 30'-0"

PLAN NORTH

No.	REVISIONS	BY

GMS ARCHITECTS

1150 Paredes Line Rd.
Brownsville TX 78526
(956) 546-0110
fax (956) 546-0196

IDEA PUBLIC SCHOOLS
SECURITY IMPROVEMENTS

IDEA Public Schools

REGISTERED ARCHITECT ROAN GABRIEL GOMEZ 23625 STATE OF TEXAS
10/15/2025

© Copyright 2025
Gomez Mendez Saenz Inc.
Architects-Planners
Interior Designers

Date:	10/2025
Scale:	As Noted
Project Architect:	Roan Gomez, AIA
Drawn By::	RBL
Job No:	IDEA HARDWARE
Sheet:	A1.01

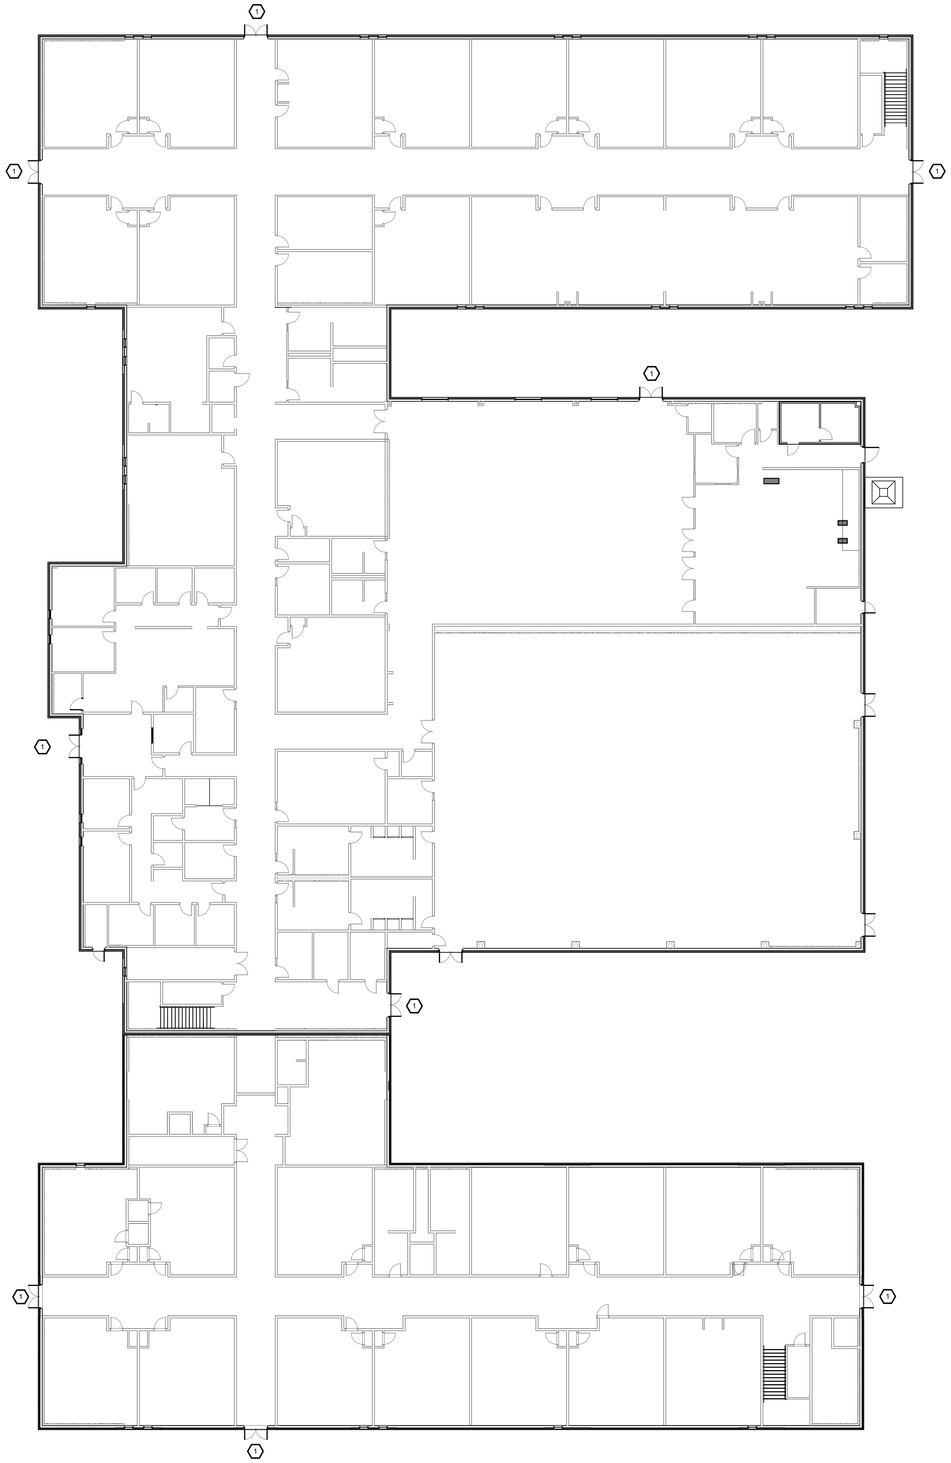

SYMBOL LEGEND

XX DOOR HARDWARE

PLAN NORTH

FIRST FLOOR

01 OVERALL FLOOR PLAN

SCALE: 1/16" = 1'-0"

No.	REVISIONS	BY

GMS ARCHITECTS

1150 Paredes Line Rd.
Brownsville TX 78526
(956) 546-0110
fax (956) 546-0196

IDEA PUBLIC SCHOOLS
SECURITY IMPROVEMENTS

IDEA Public Schools

REGISTERED ARCHITECT
ROAN GABRIEL GOMEZ
10/8/2025
3621
STATE OF TEXAS

© Copyright 2025
Gomez Mendez Saenz Inc.
Architects-Planners
Interior Designers

Date:	10/2025
Scale:	As Noted
Project Architect:	Roan Gomez, AIA
Drawn By:	RN
Job No.	IDEA HARDWARE
Sheet:	A2.00